APP/2011/0217

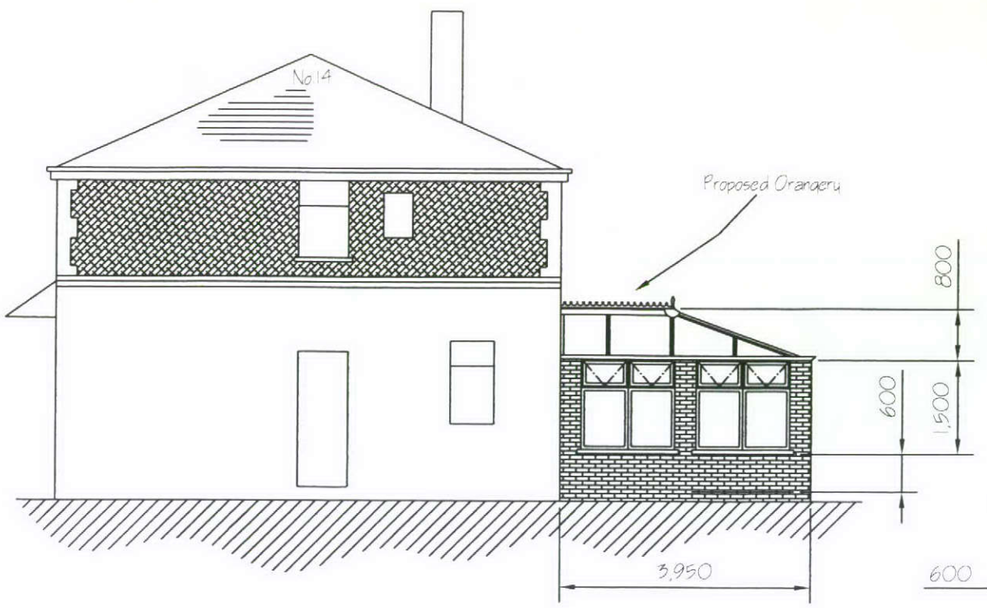

PROPOSED SIDE ELEVATION

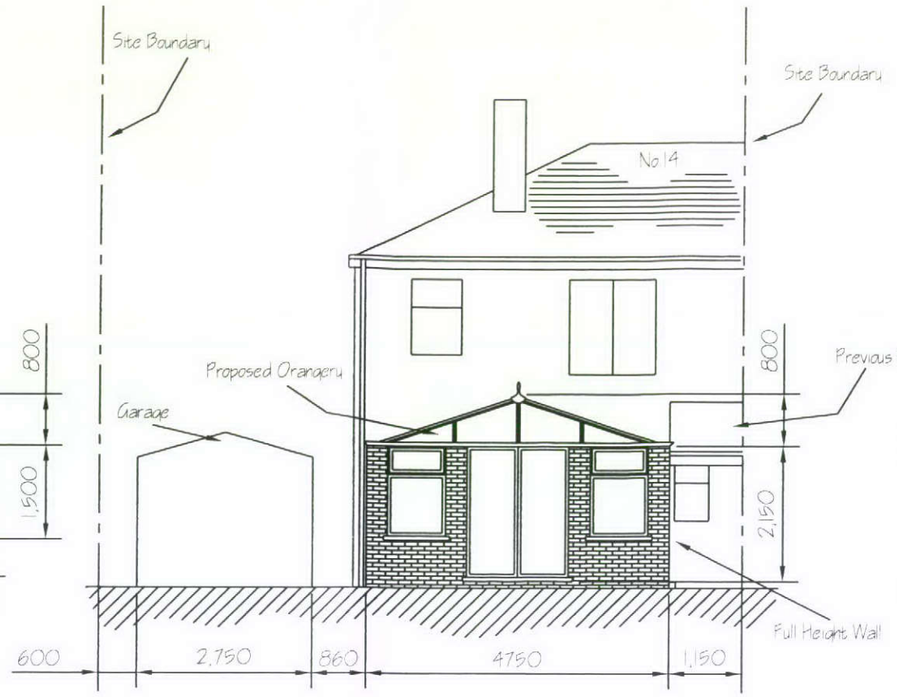

PROPOSED REAR ELEVATION

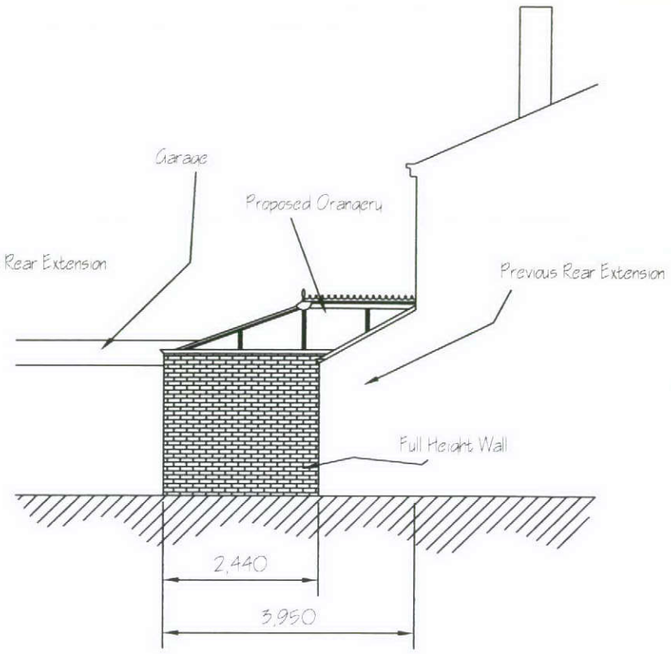

PROPOSED SIDE ELEVATION

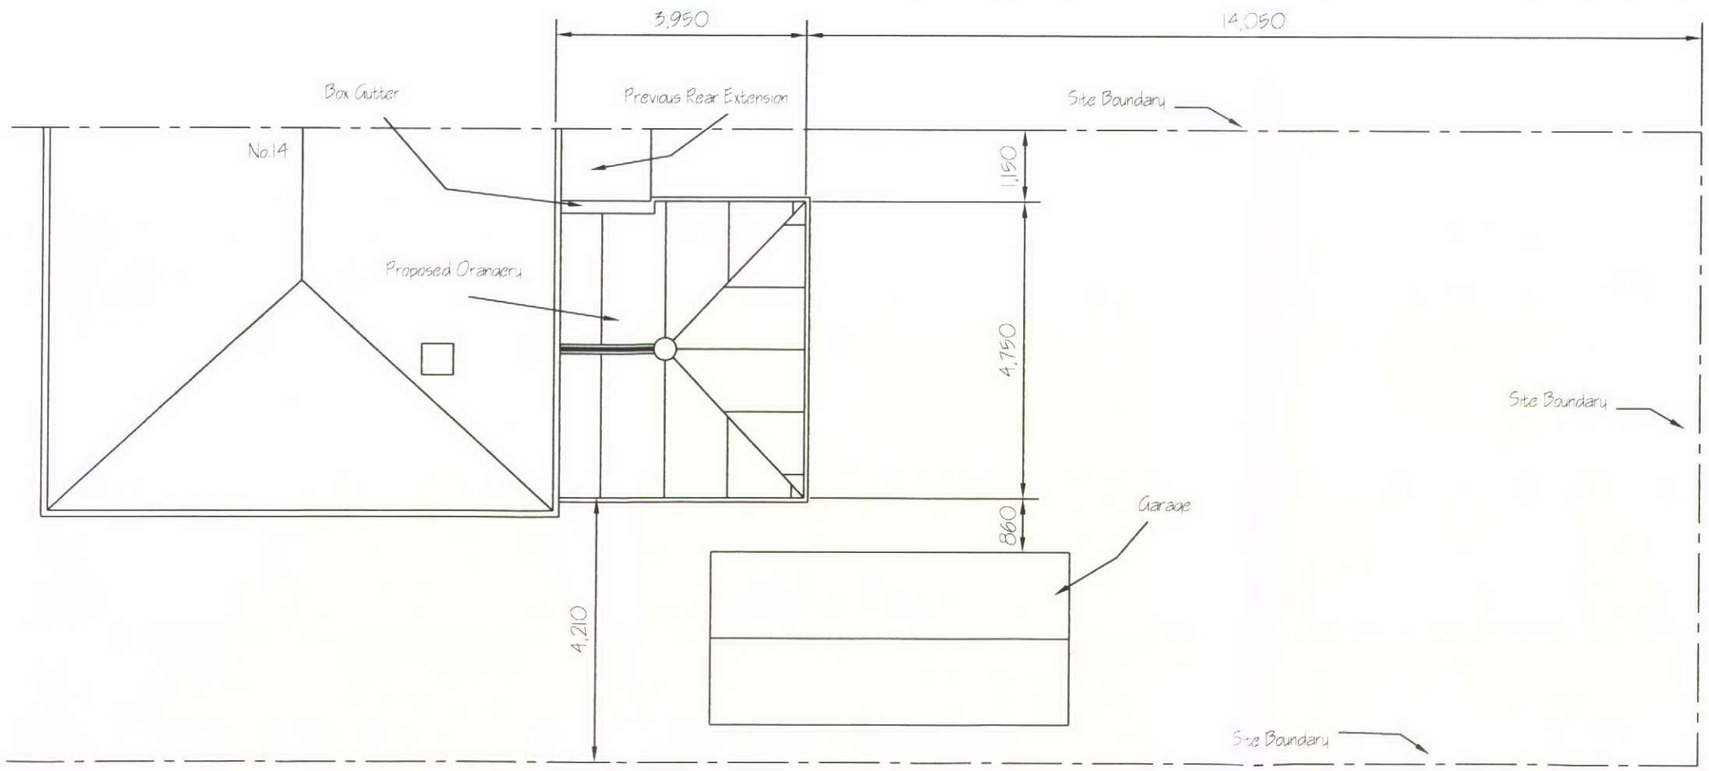

PROPOSED PLAN ELEVATION

14 Fauvel Road, Glossop, SK13 7DW

TITLE: PROPOSED REAR ORANGERY SHOWING PROPOSED ELEVATIONS	SCALE 1:100
	DRAWN BY A.W.
	DATE 1/4/11
	DRAWING No. AW 284
	SHEET 2 OF 4 REV