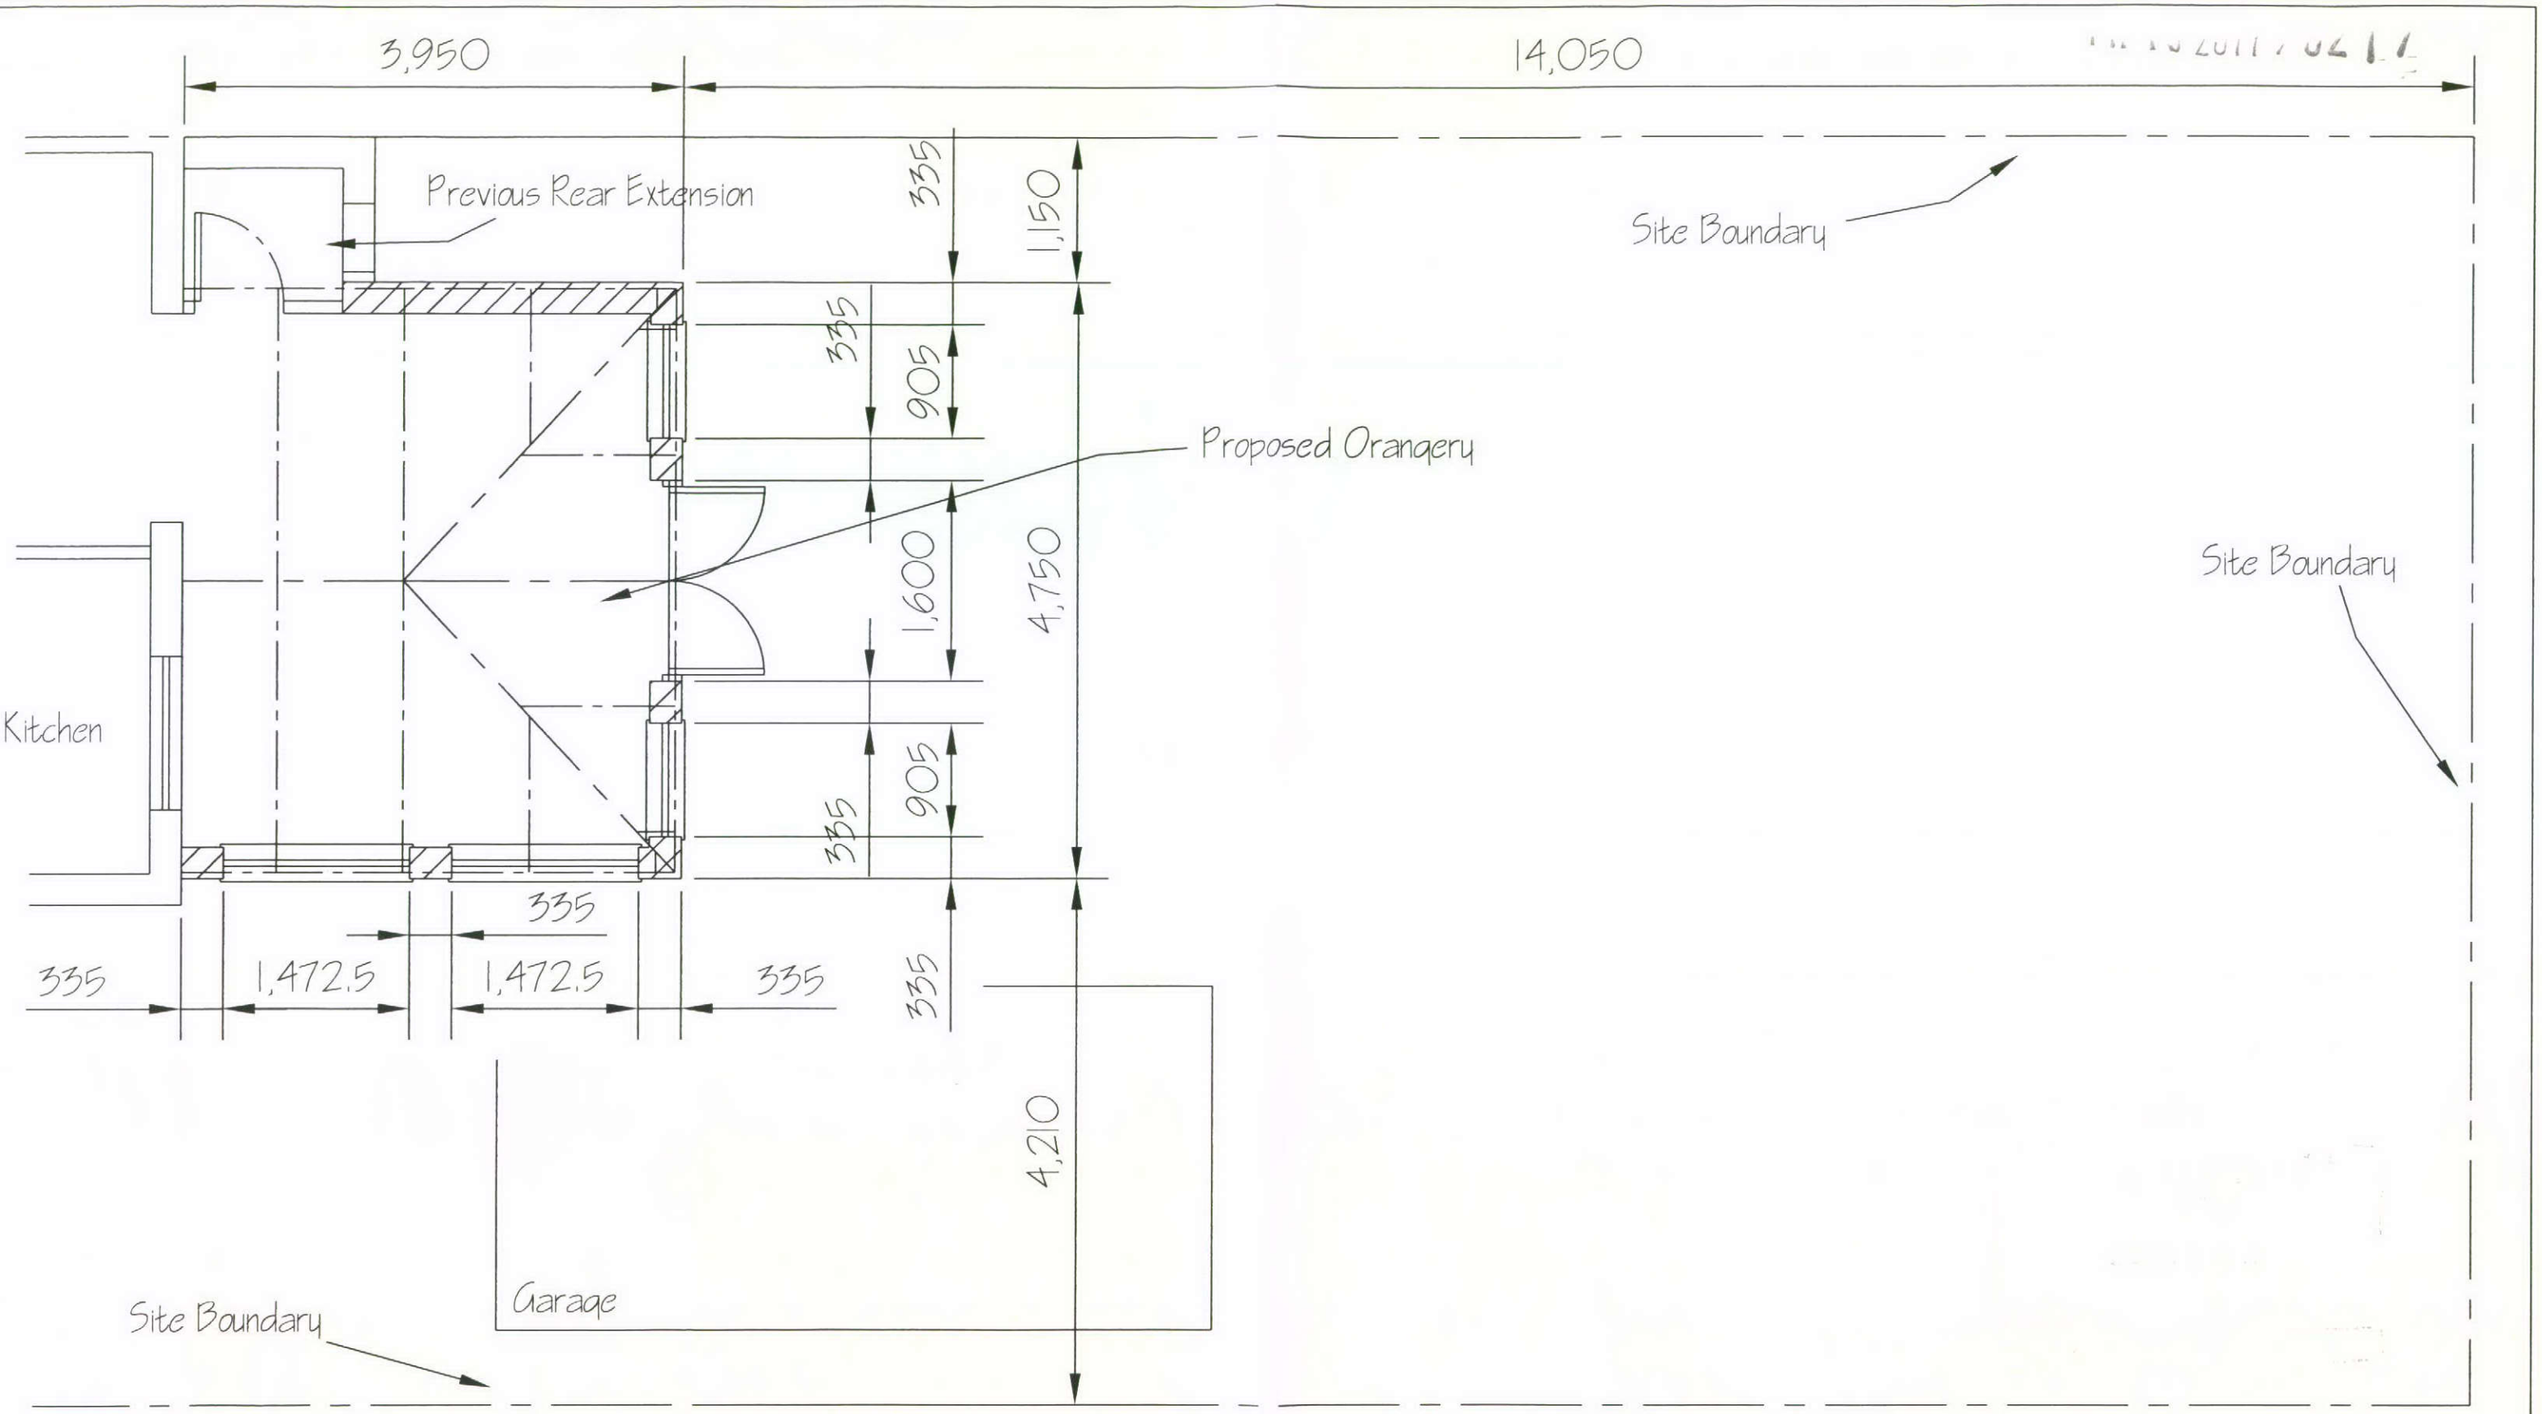

SITE LOCATION - SCALE 1:1250

14 Fauvel Road, Glossop, SK13 7DW

TITLE PROPOSED REAR ORANGERY SHOWING PART GROUND FLOOR DETAILS	SCALE 1:50
	DRAWN BY A.W.
	DATE 1/4/11
	DRAWING No. AW 286
	SHEET 4 OF 4 REV