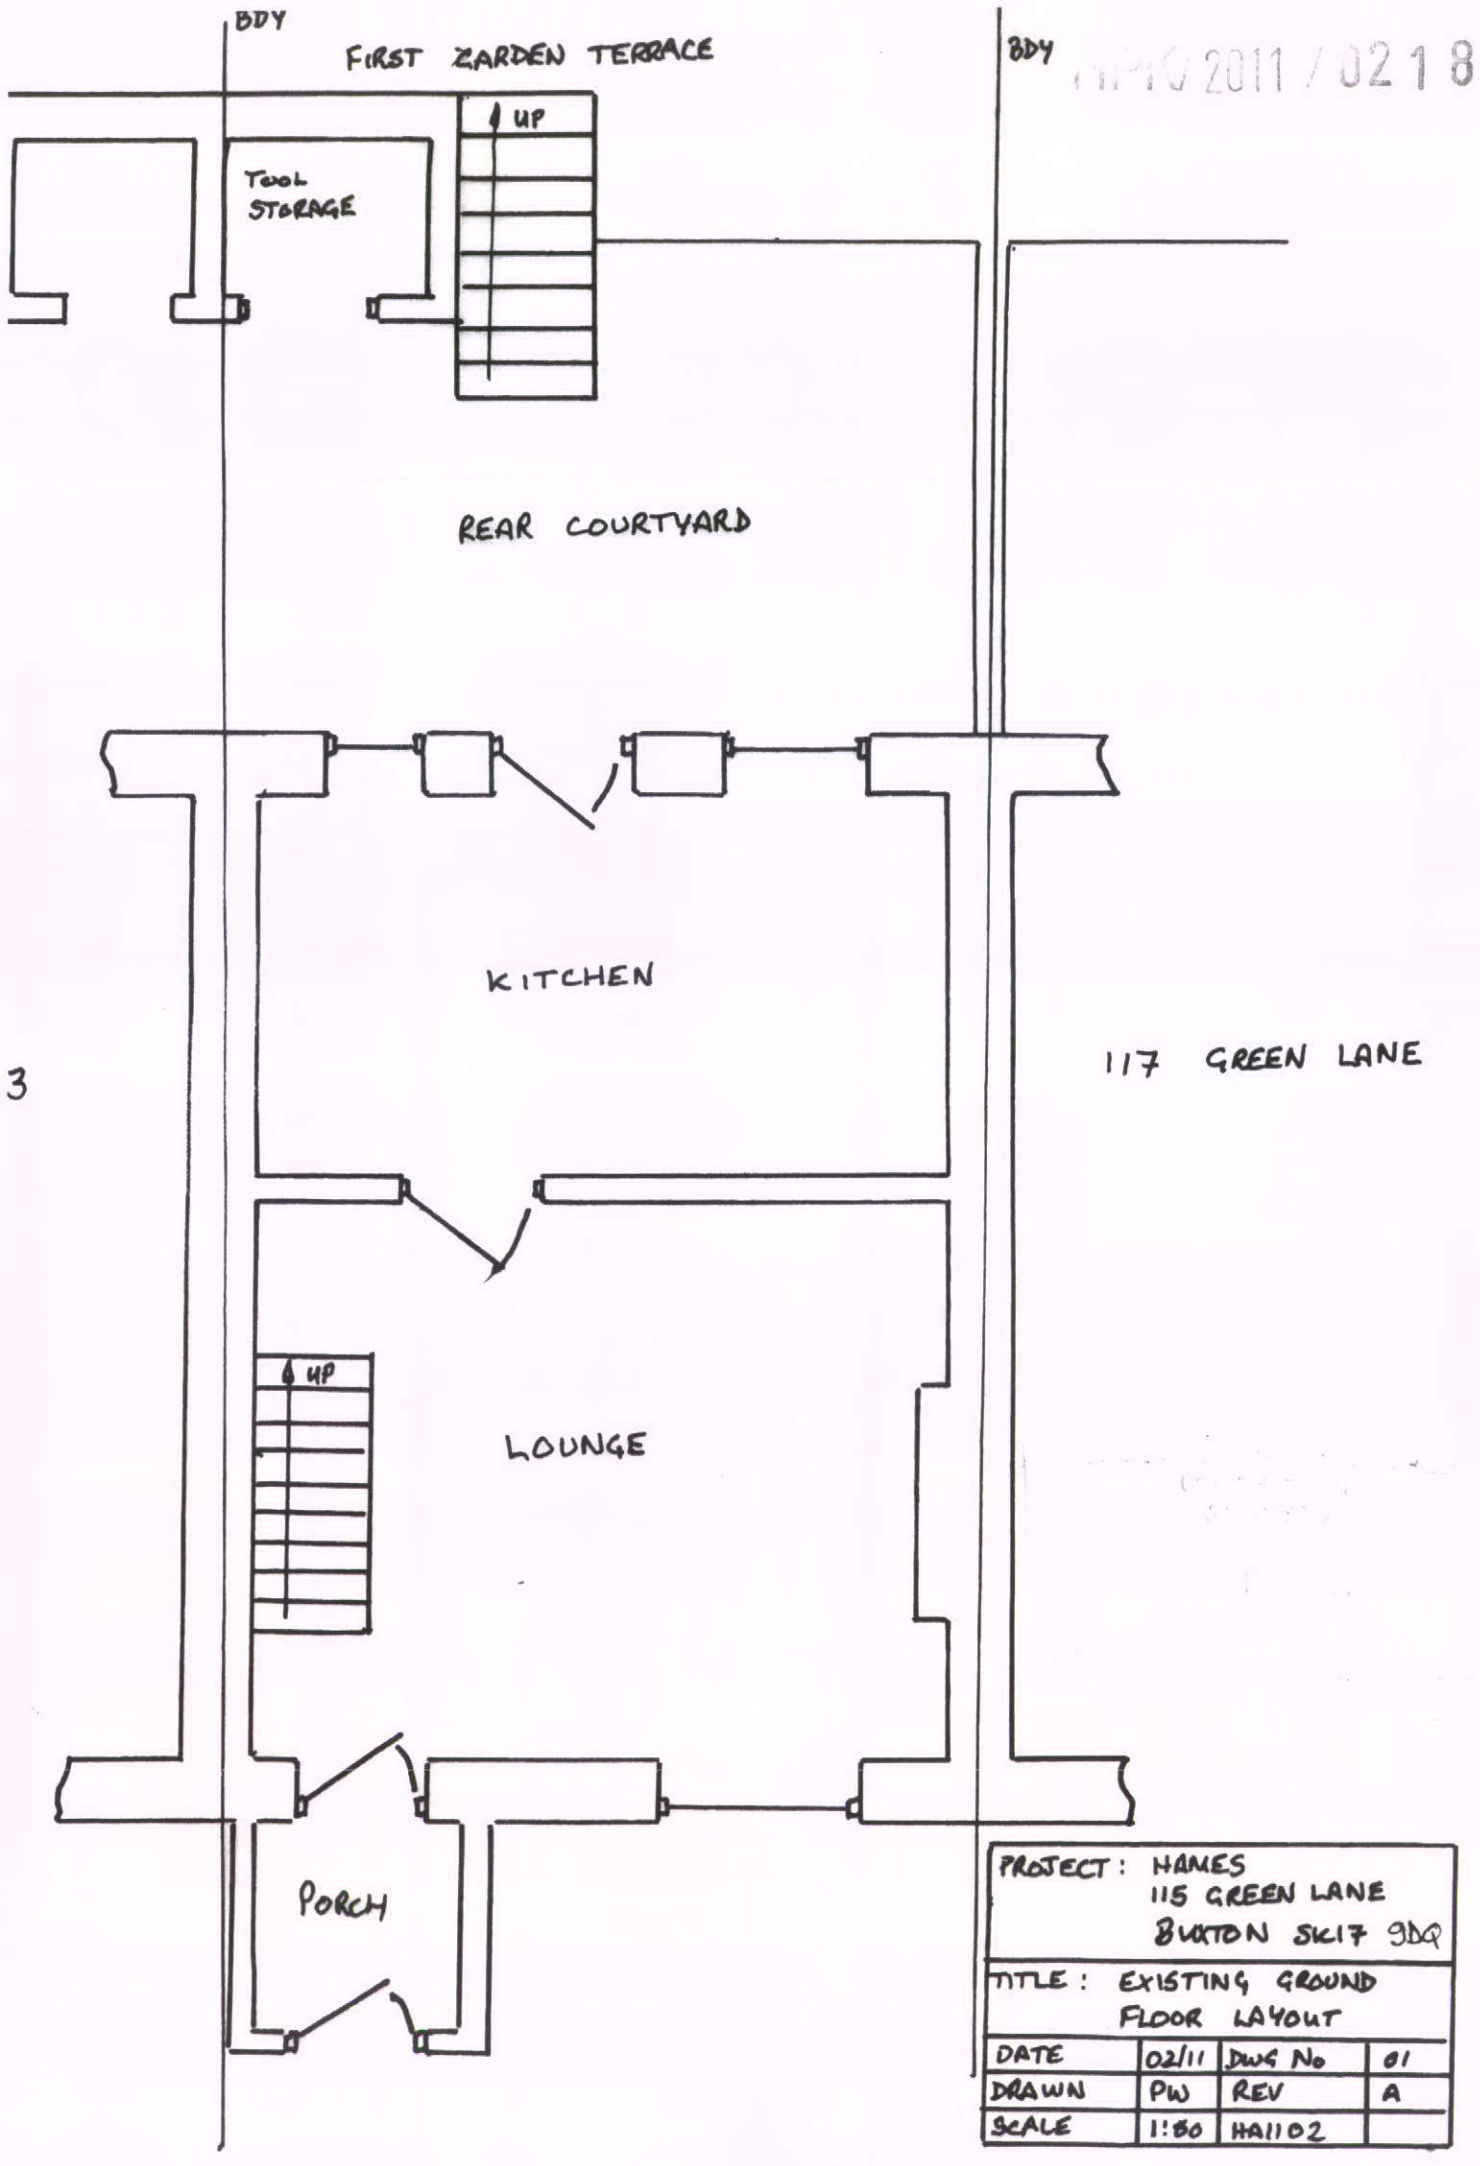

3

PROJECT : HAMES 115 GREEN LANE BUXTON SK17 9DQ			
TITLE : EXISTING GROUND FLOOR LAYOUT			
DATE	02/11	DWG No	01
DRAWN	PW	REV	A
SCALE	1:50	HA1102	