APP/2011/0218

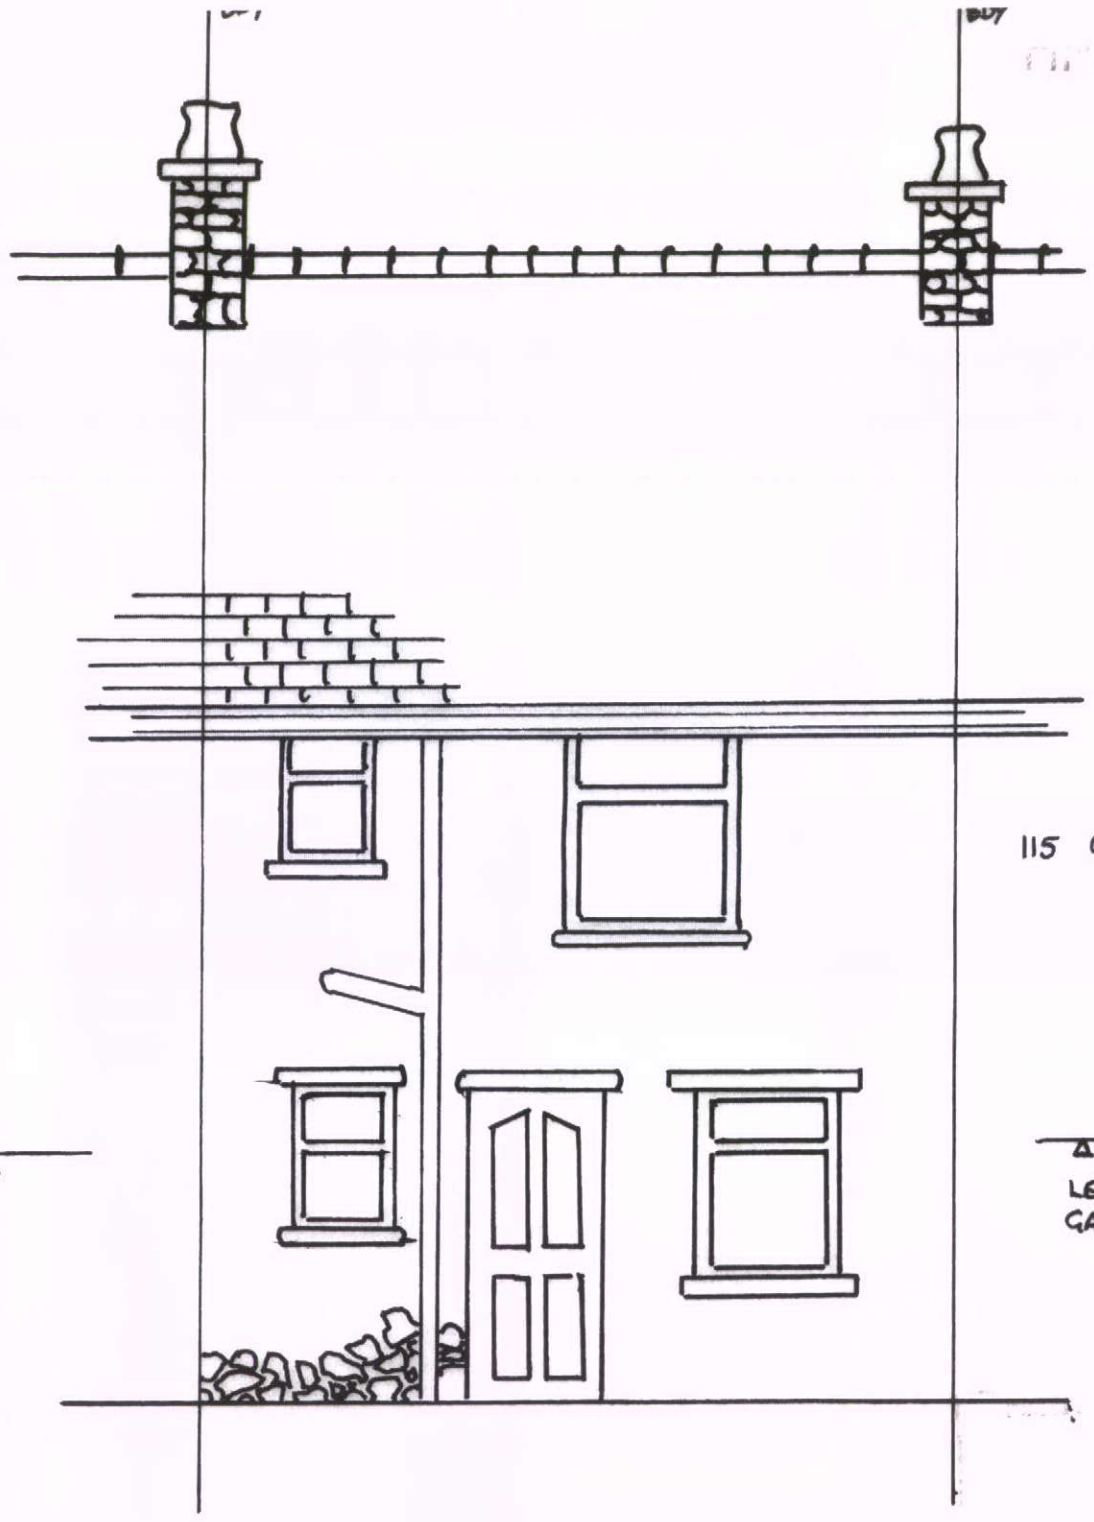

MATERIALS:

ROOF: Natural Blue slate

CHIMNEYS: Coursed gritstone.

WALLS: Random Course limestone.
Gritstone cills and heads.

WINDOWS & DOOR: Painted timber frames.

PROJECT:	HAMES 117 GREEN LANE BUXTON SK17 9DQ		
TITLE:	EXISTING ELEVATION REAR		
DATE	02/11	DWG No	02
DRAWN	PW	REV	A
SCALE	1:50	HA1101	