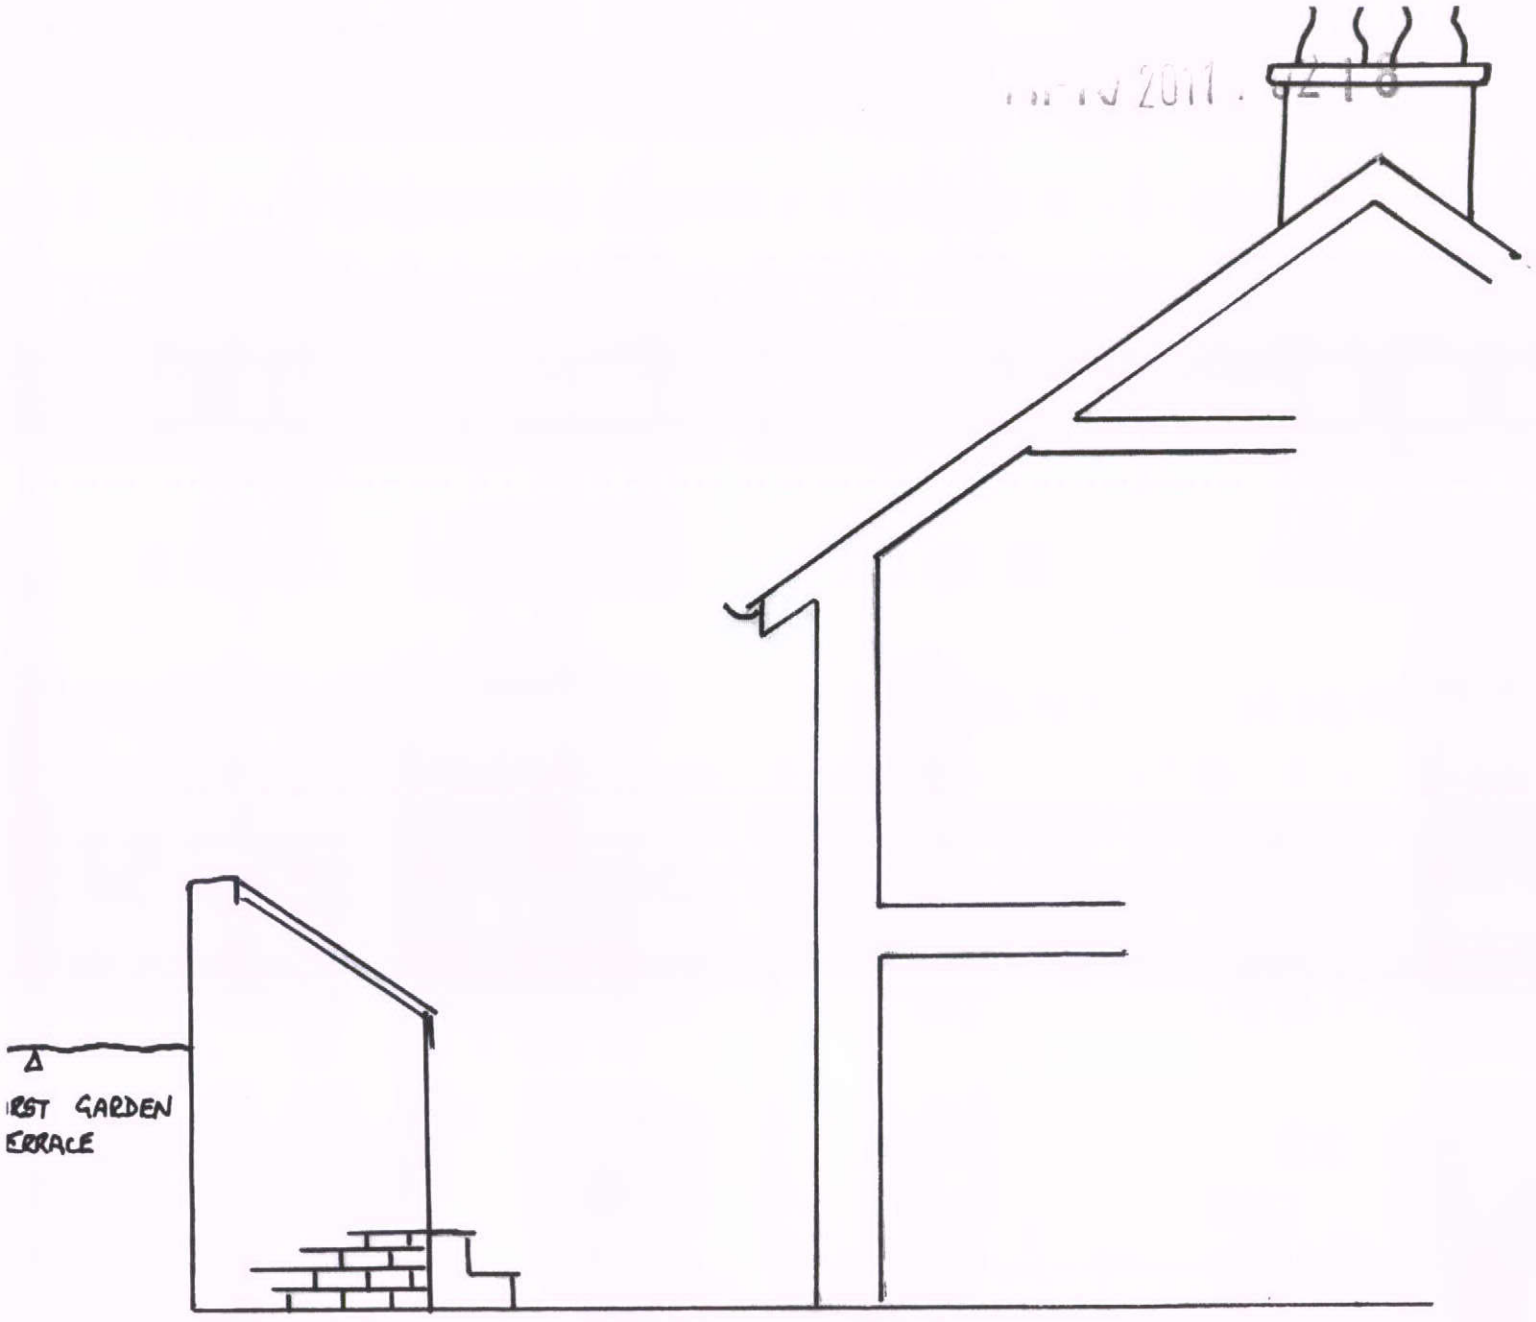

TOOL STORAGE:

MATERIALS:

Roof: Natural Blue Slate

WALLS: Red brick.

Door: Timber painted.

PROJECT : HAMES 115 GREEN LANE BUXTON SK17 9DQ			
TITLE : EXISTING ELEVATION SIDE			
DATE	02/11	DWG No	03
DRAWN	P.W.	REV	A
SCALE	1:50	HA1102	