2 0 10m

This drawing is to scale but scaled dimensions should not be used for on-site construction purposes. Only drawings showing dimensions should be used for construction work.

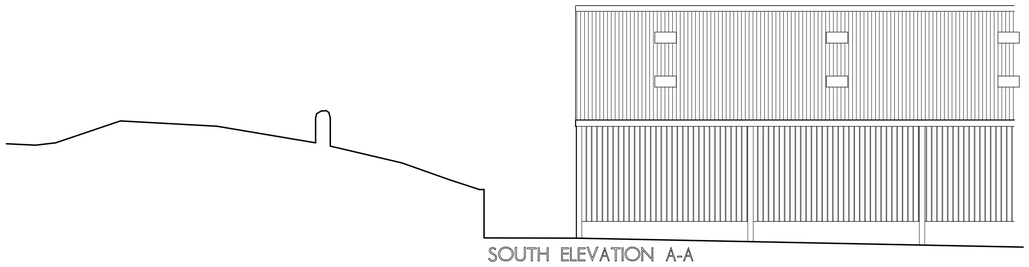

SOUTH ELEVATION A-A

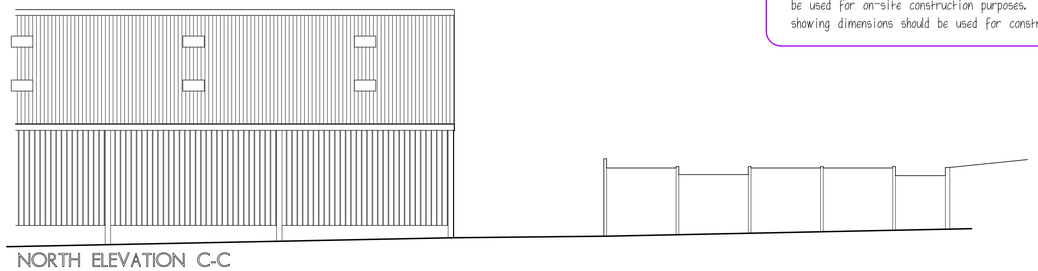

NORTH ELEVATION C-C

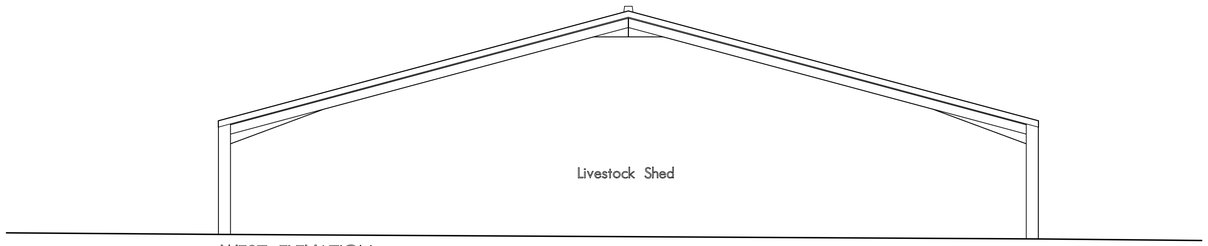

WEST ELEVATION

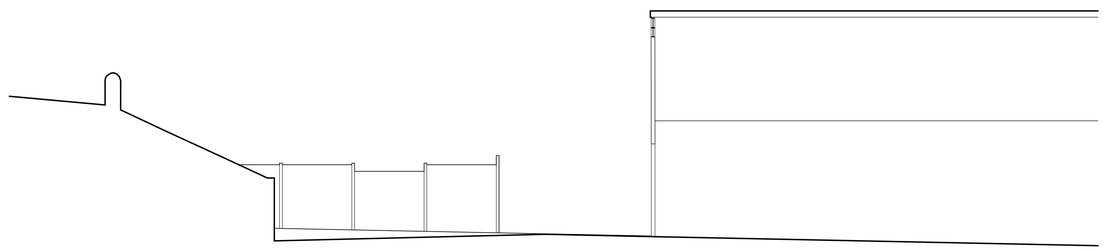

SECTIONAL SOUTH ELEVATION B-B

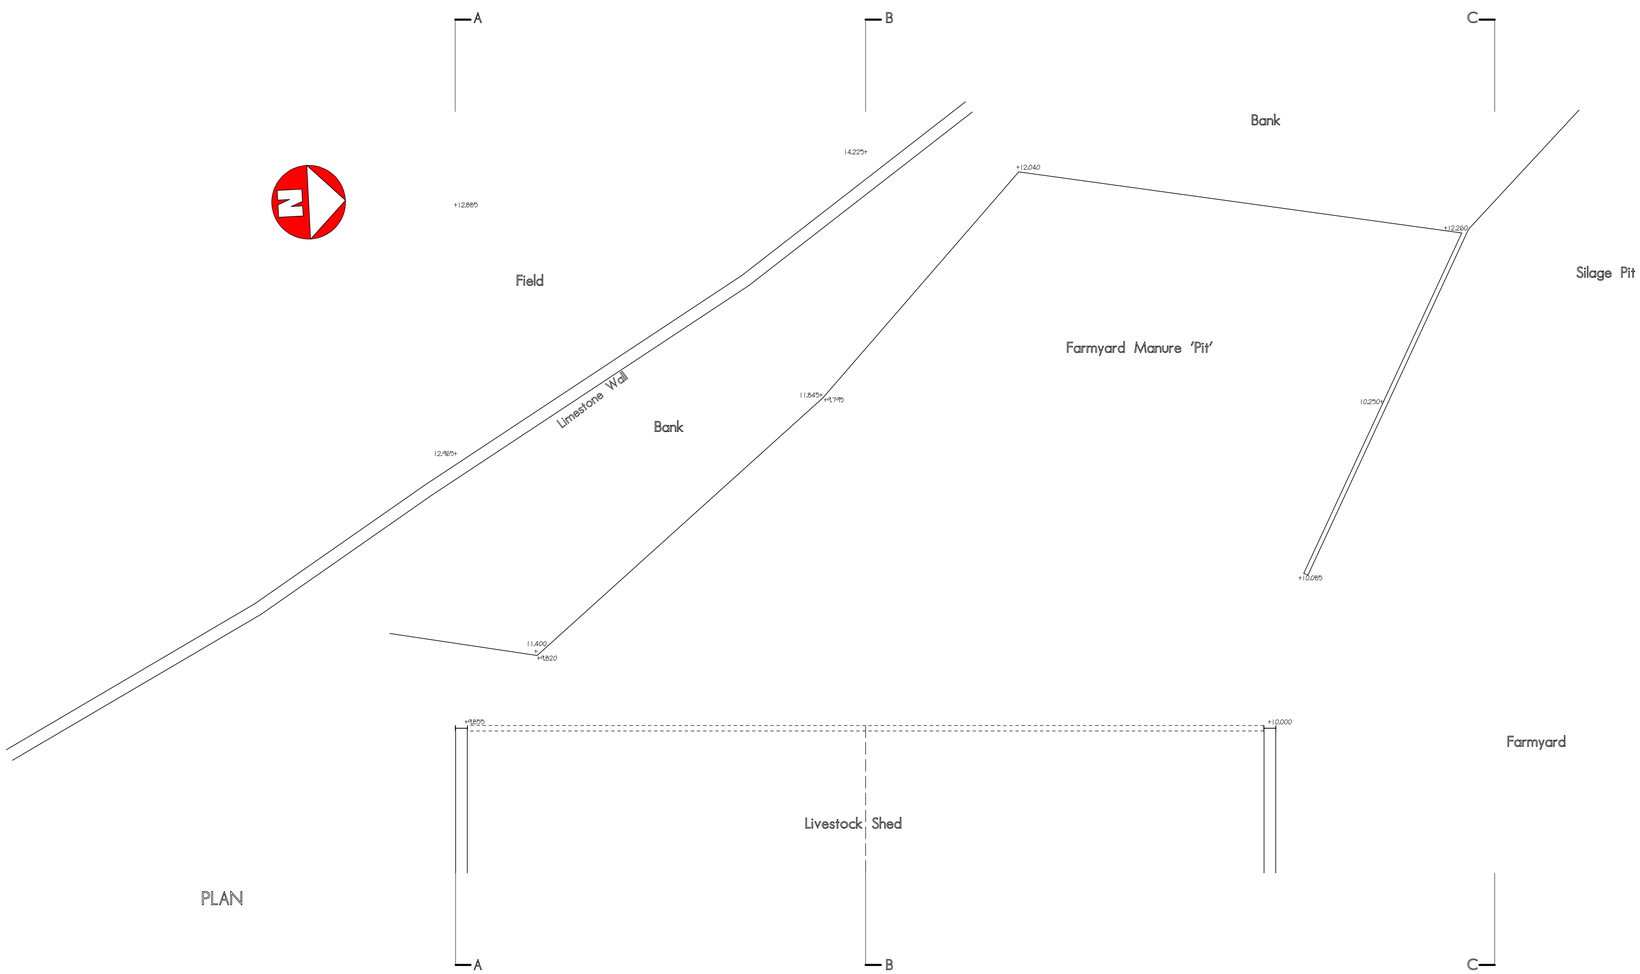

PLAN

materials

revisions

project
PROPOSED EXTENSION TO EXISTING FARM BUILDING

address
BROOKHOUSE FARM, BUXTON

for
MRS S. HENSHAW

title
EXISTING PLAN, SECTION AND ELEVATIONS

dwg no.
BHF - 01

scale
1:100 on A1 Sheet

date
APRIL 2011