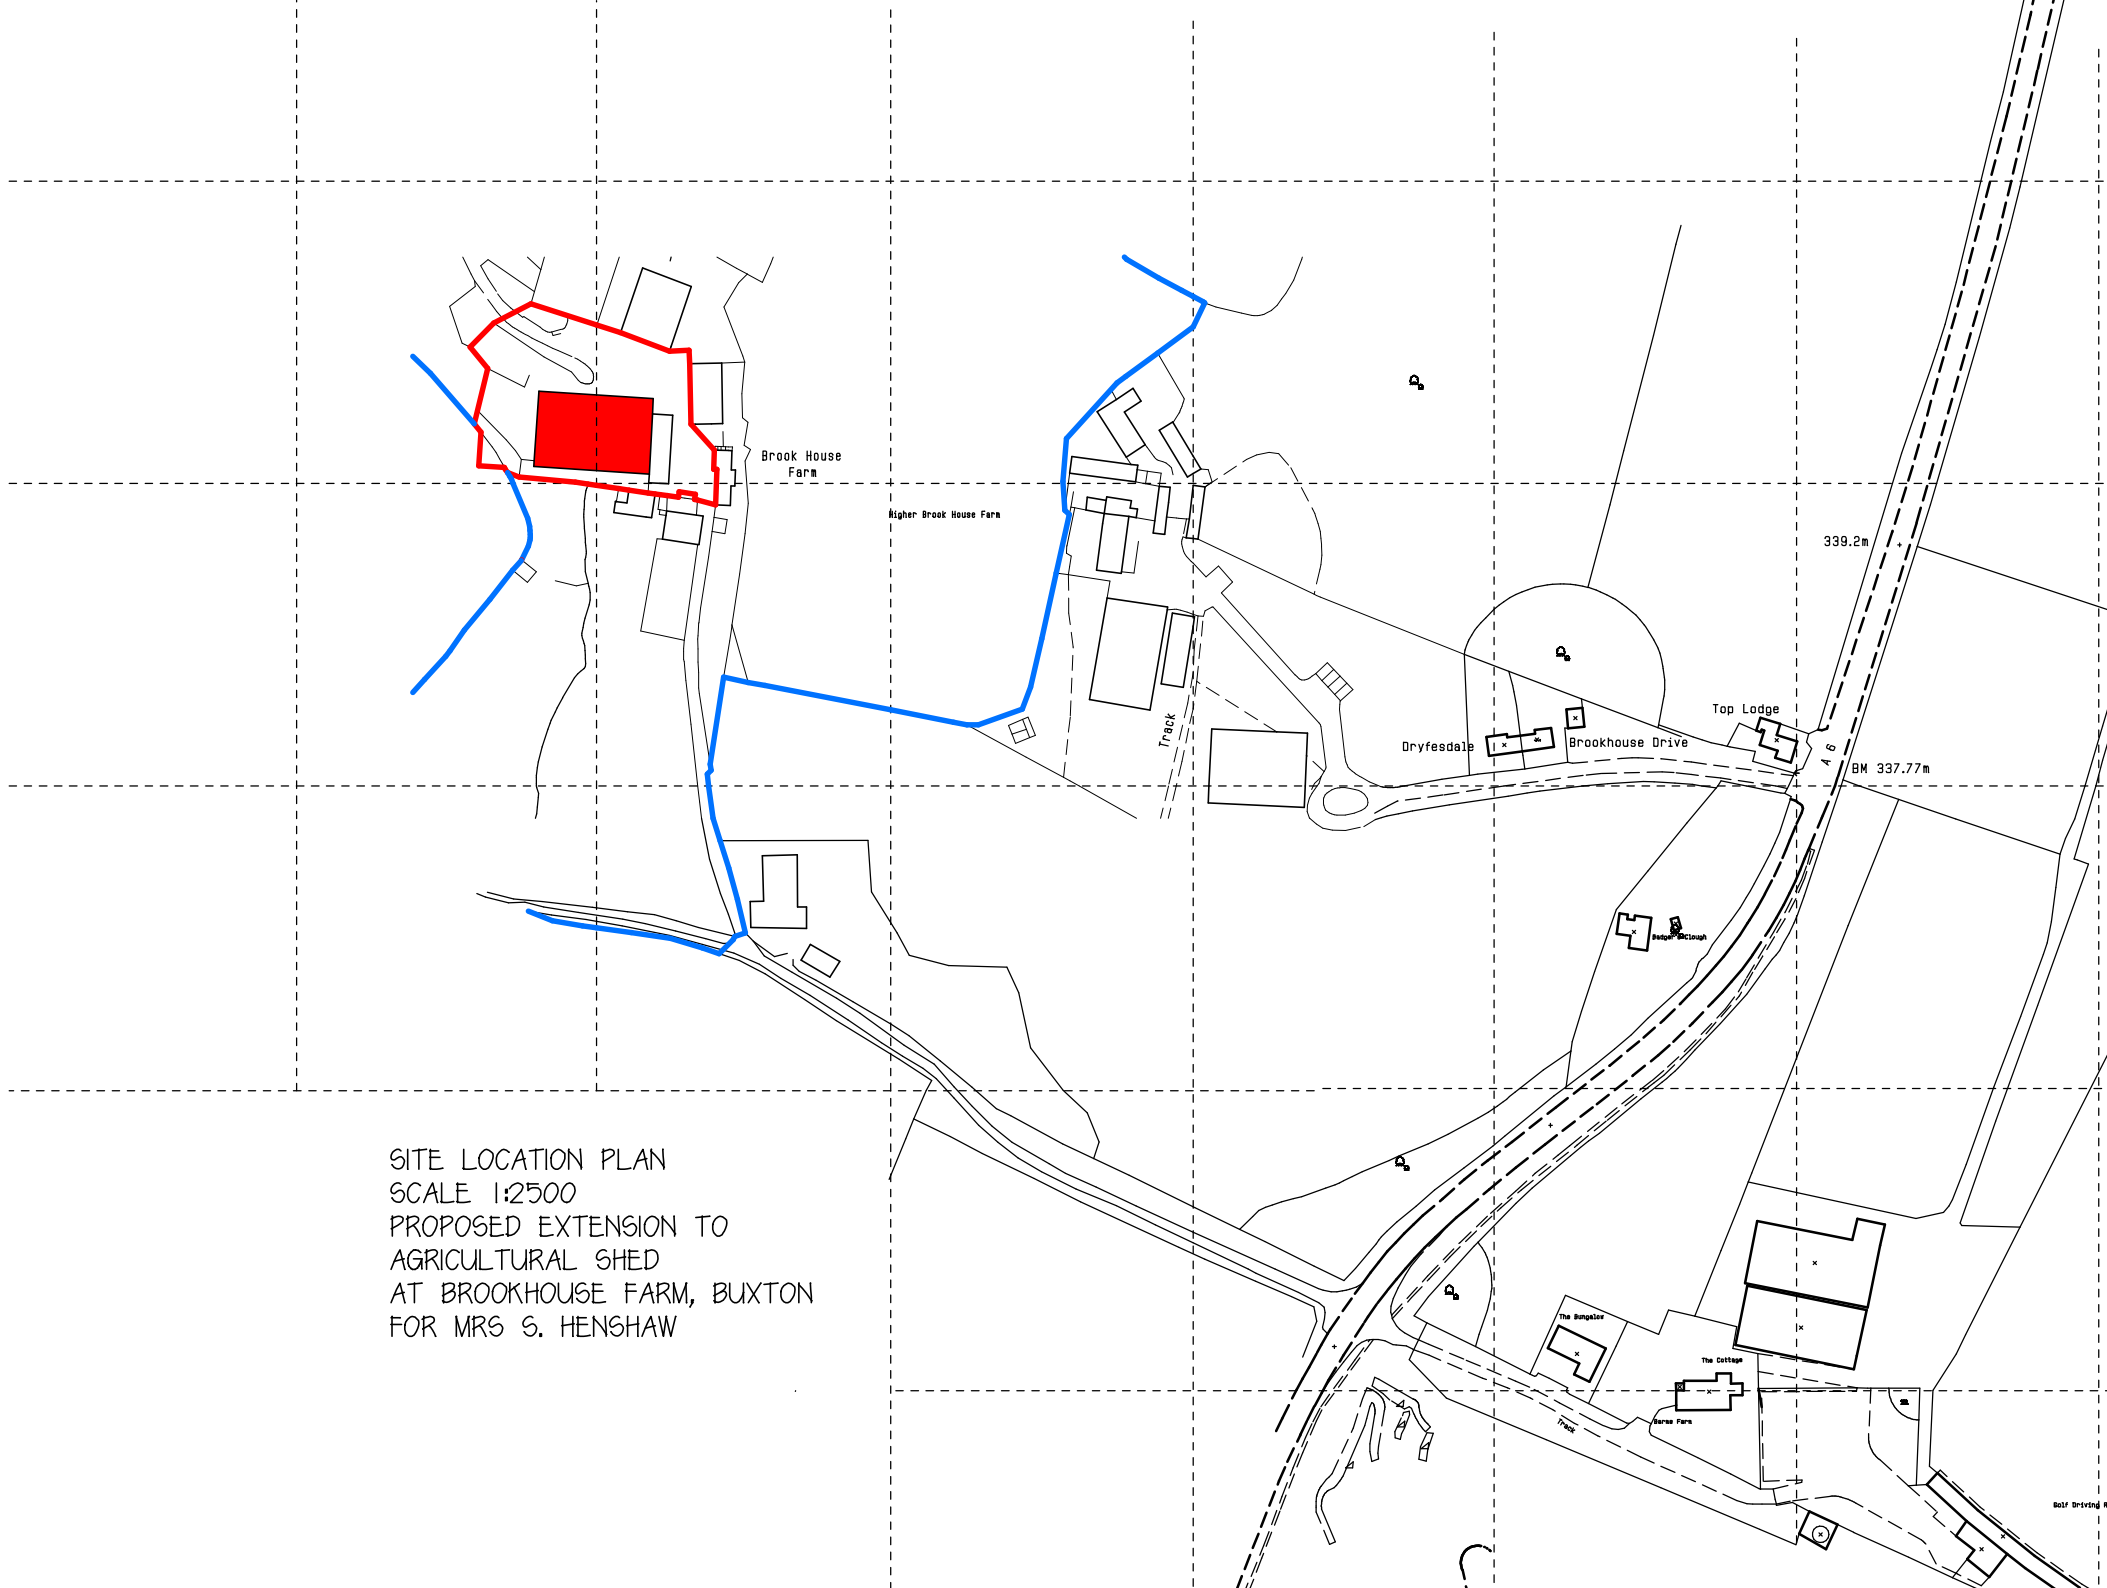

SITE LOCATION PLAN
SCALE 1:2500
PROPOSED EXTENSION TO
AGRICULTURAL SHED
AT BROOKHOUSE FARM, BUXTON
FOR MRS S. HENSHAW