2 0 10m

This drawing is to scale but scaled dimensions should not be used for on-site construction purposes. Only drawings showing dimensions should be used for construction work.

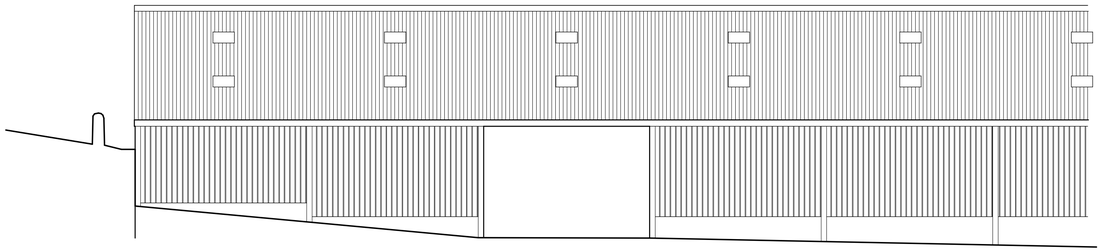

SOUTH ELEVATION A-A

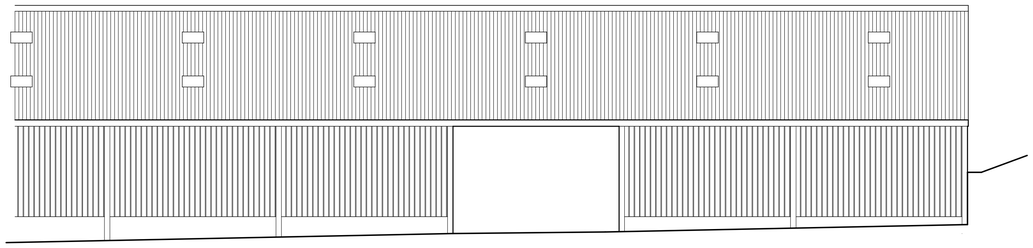

NORTH ELEVATION C-C

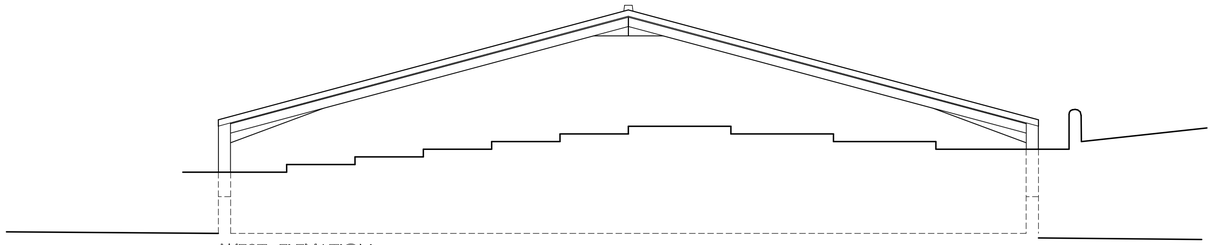

WEST ELEVATION

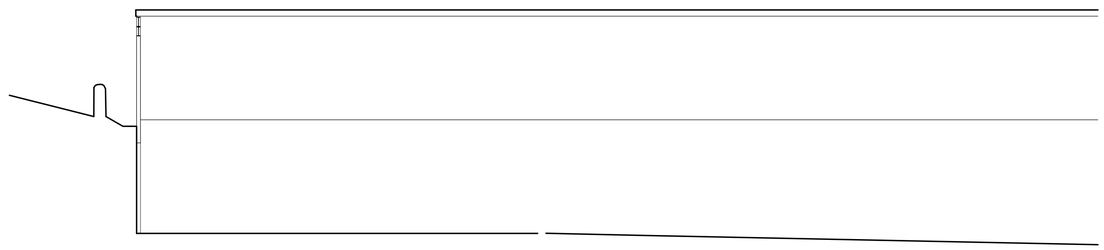

SECTIONAL SOUTH ELEVATION B-B

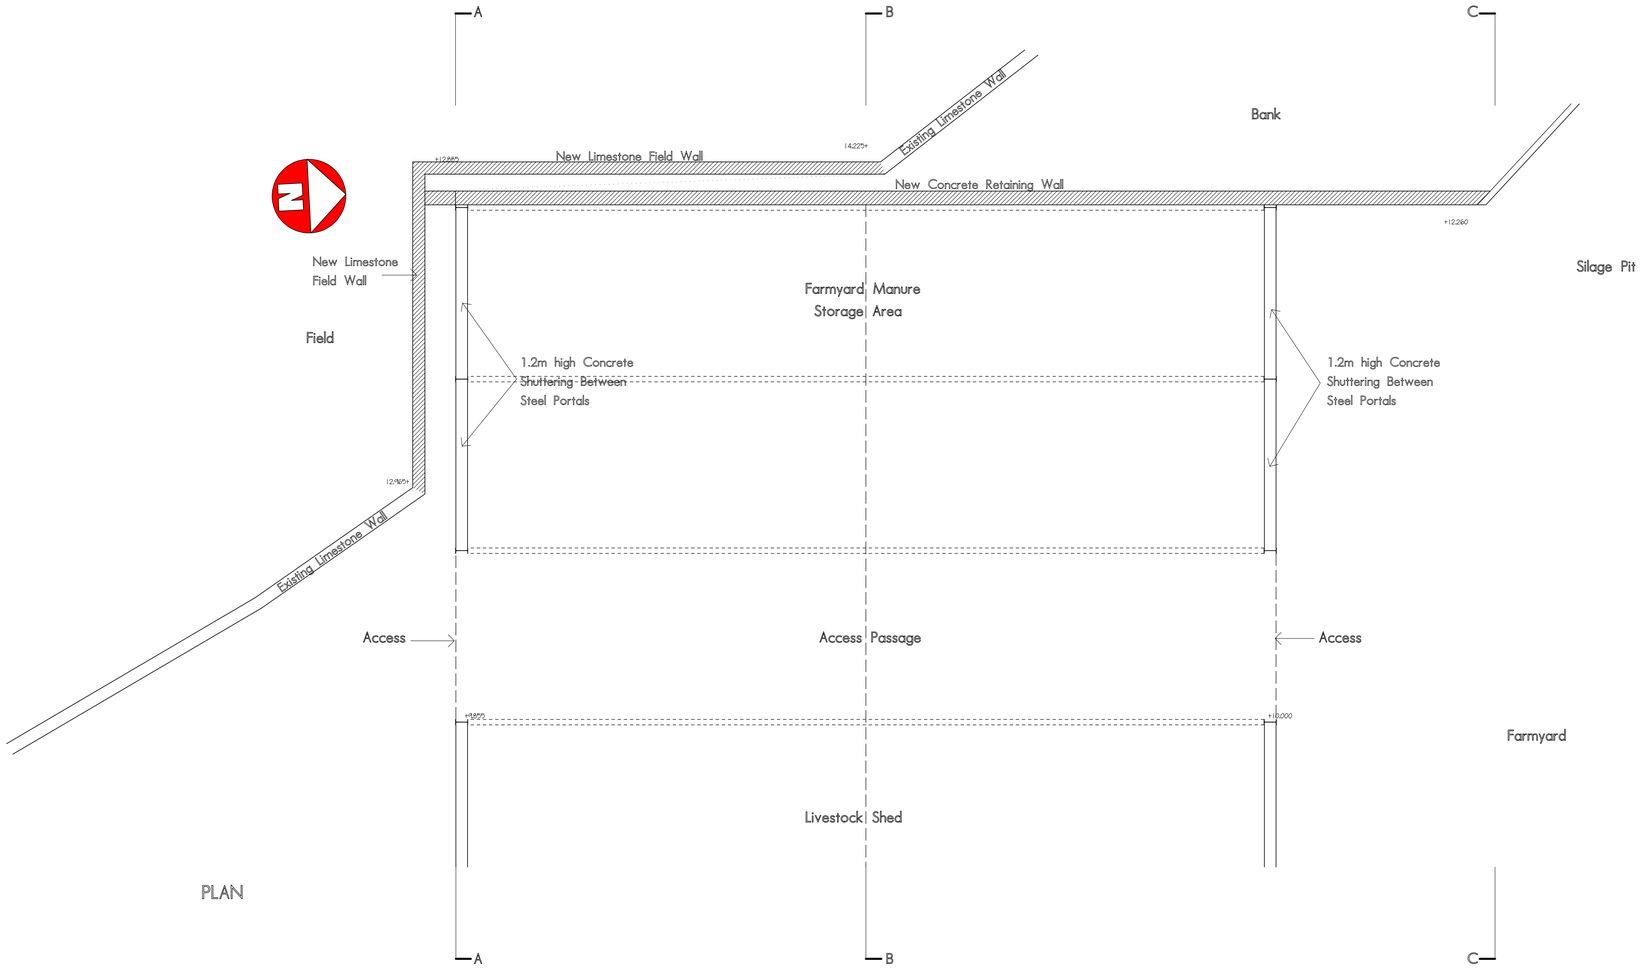

PLAN

materials

Roof - Corrugated Fibre Cement Sheeting to match existing

Walls - Concrete Shuttering upto 1.2m above floor level between steel portals. Vertical timber boarding above to eaves

revisions

project
PROPOSED EXTENSION TO EXISTING FARM BUILDING

address
BROOKHOUSE FARM, BUXTON

for
MRS S. HENSHAW

title
PROPOSED PLAN, SECTION AND ELEVATIONS

dwg no.
BHF - 02

scale
1:100 on A1 Sheet

date
APRIL 2011