This drawing, either in its entirety or any part of it, is not to be reproduced, or passed on to, or sold to, or lent to any third party without the written consent of David Sutherland Architects.

This drawing is to be used solely in connection with the project named in the title box of this drawing.

David Sutherland Architects is a trading name of
David Sutherland Associates Ltd.

Registered in England and Wales. Registered number 4587320

Copyright of this drawing is retained by David Sutherland Architects

DO NOT SCALE THIS DRAWING
Please telephone if you have any queries

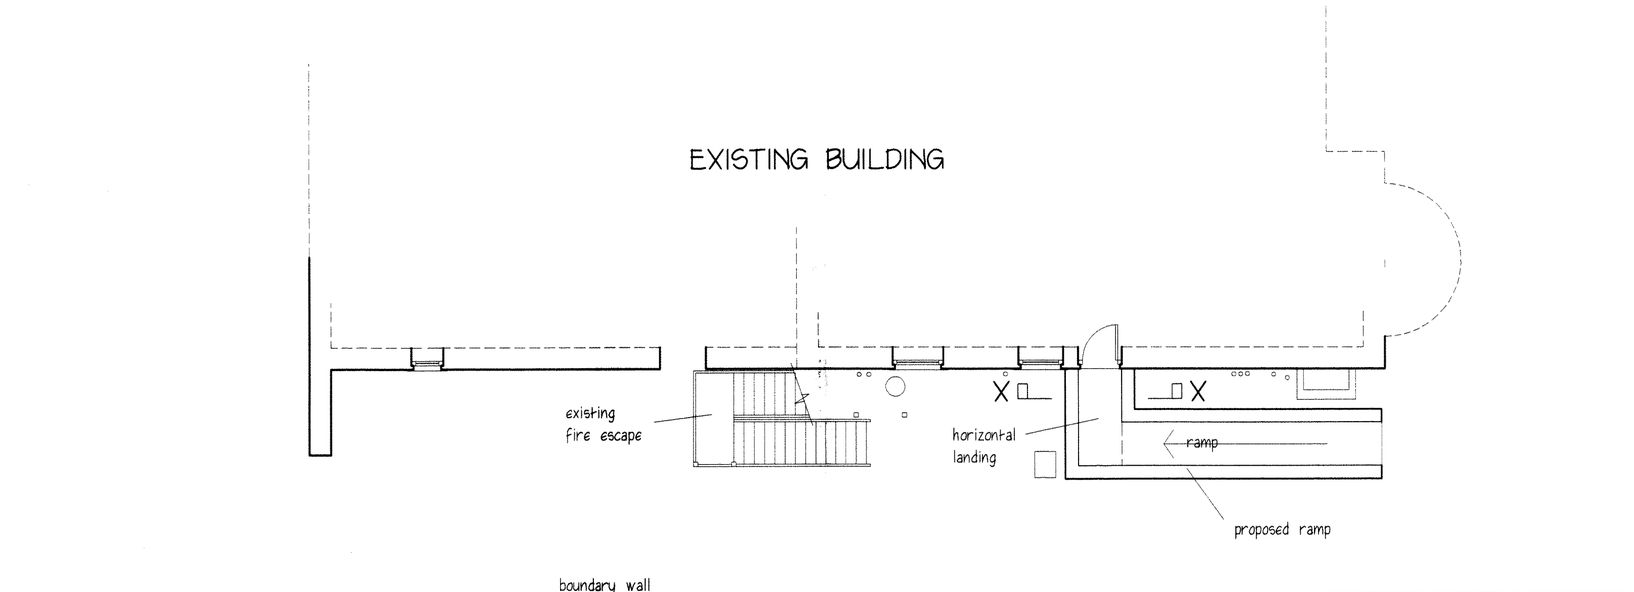

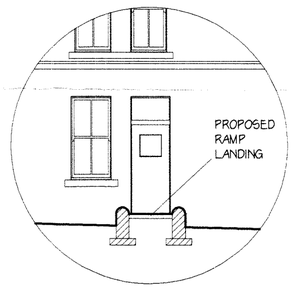

SECTION X-X

Note -
Ramp to be formed of gritstone walling with half round copings,
Paving surface to be tarmac.

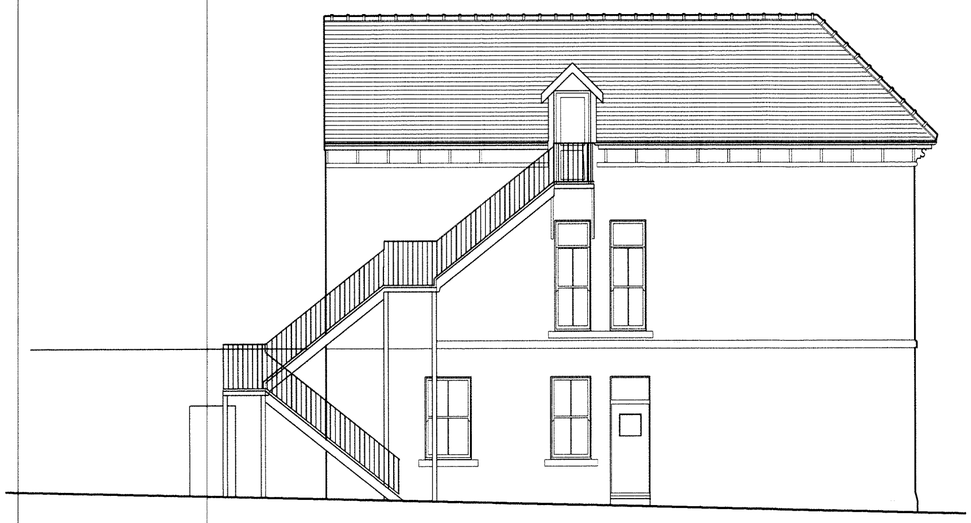

EXISTING NORTH WEST ELEVATION

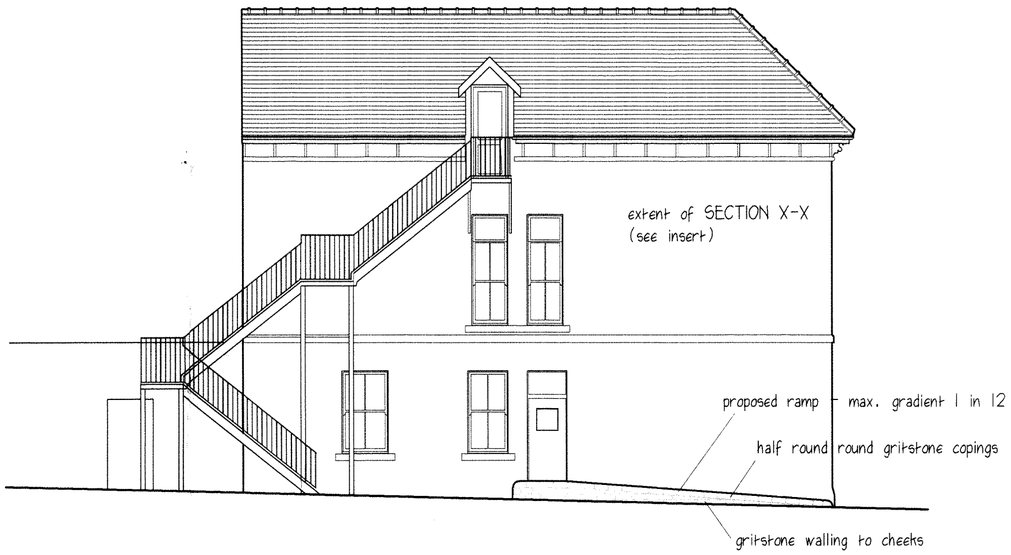

PROPOSED NORTH WEST ELEVATION

job PROPOSED DISABLED PERSONS RAMP
OAKLANDS MANOR
MANCHESTER ROAD
BUXTON

date April 2011 scale 1:100

drwg 1608/01 drwg size A2

david sutherland architects
Litton Mill, Nr. Buxton, Derbyshire, SK17 8SR
tel:01298 871100 fax:01298 871641
e-mail: dsutharch@gmail.com