
Drwg. No.
J101063-04

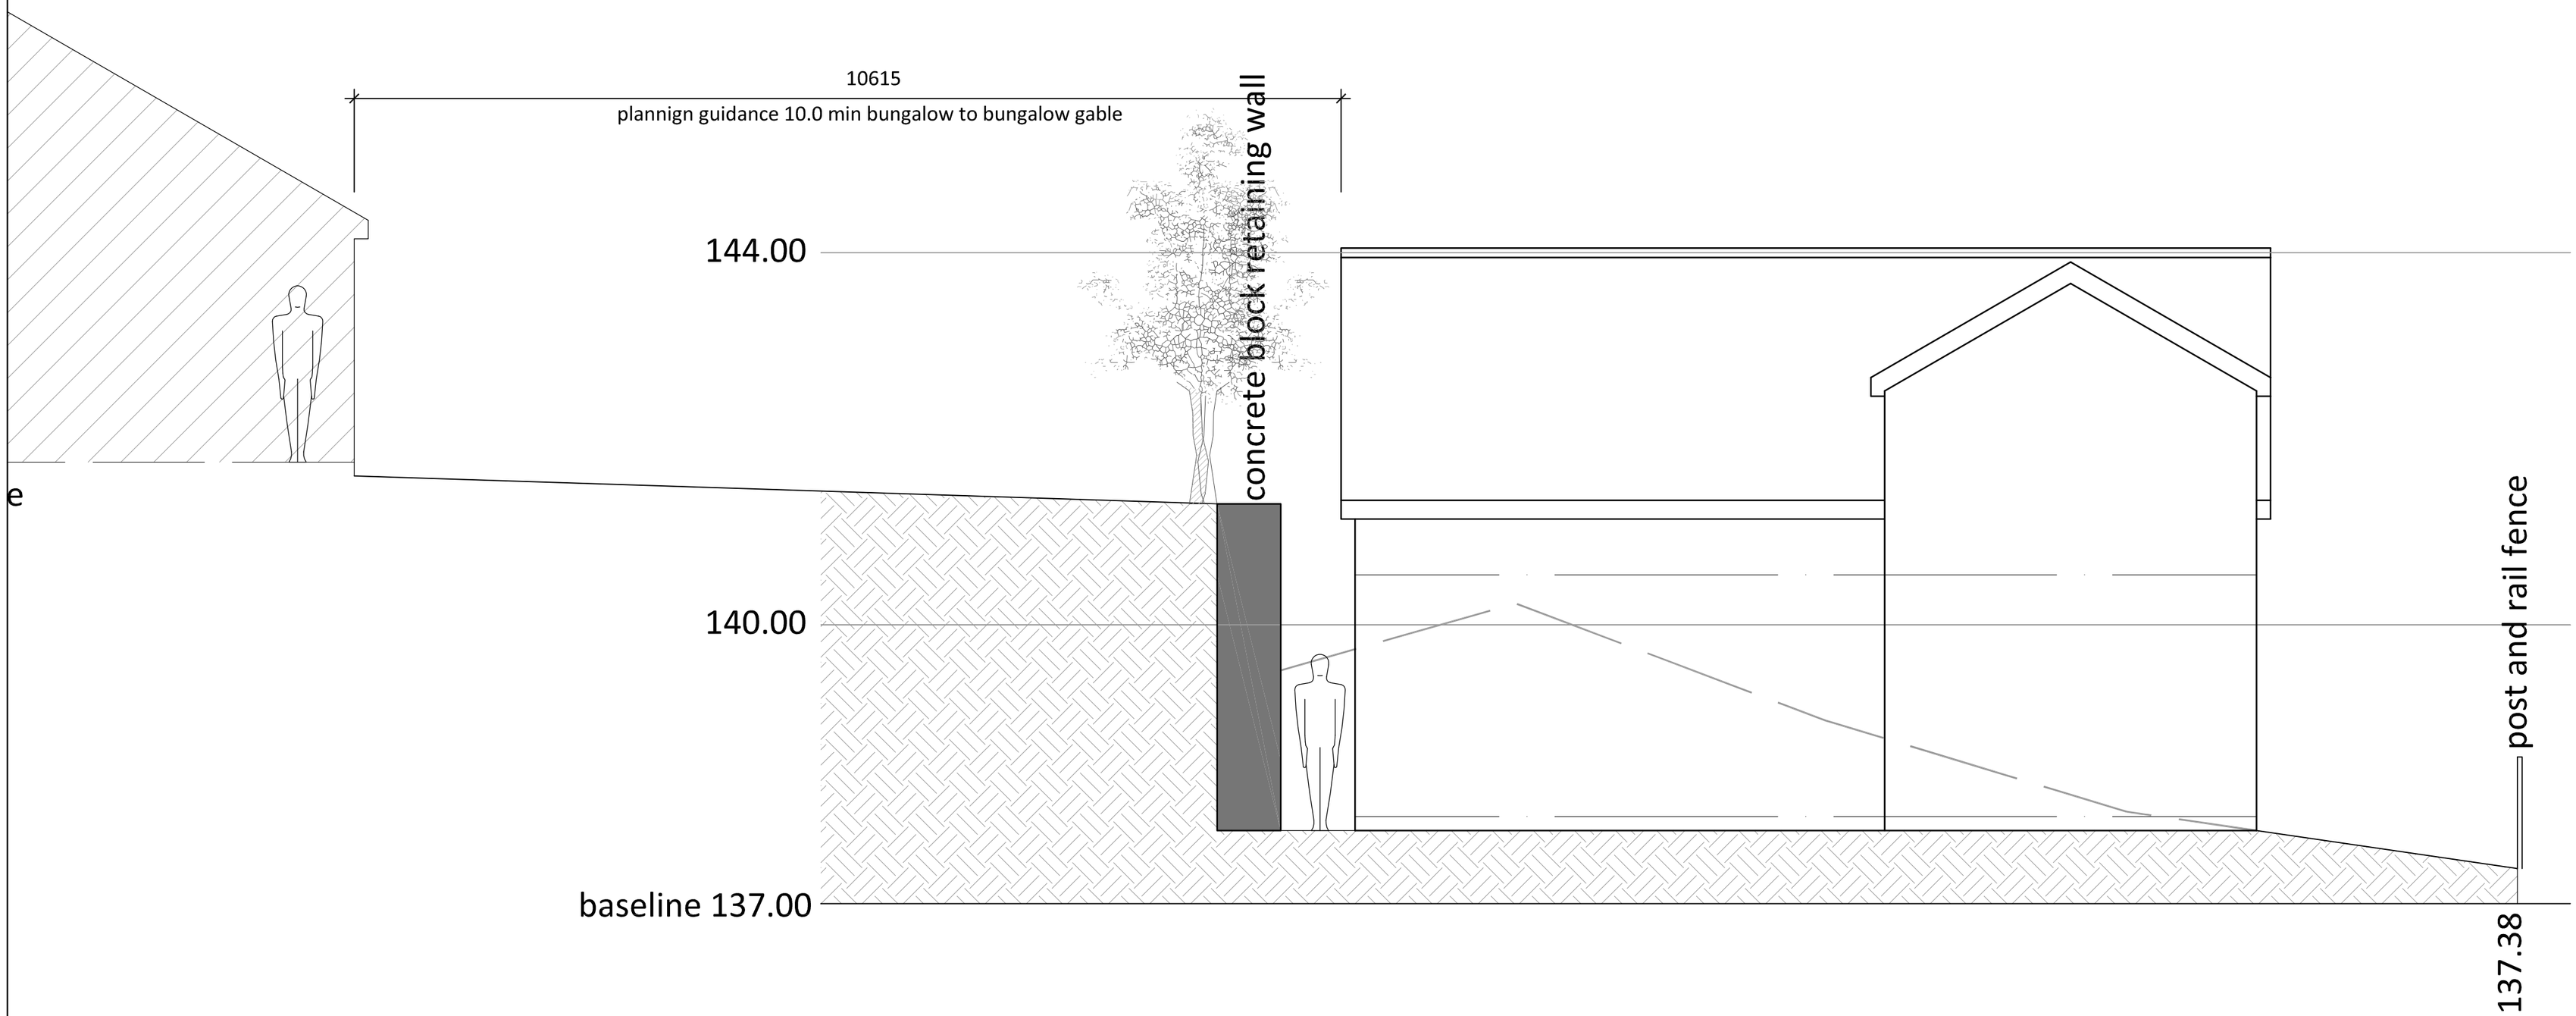

stamford wing
chartered surveyors & building consultants

Ref.
J101063

Scale @ A2
1 : 50

Client MR J FRANCE

Project Land adjacent to
8 Dinting Lane
Glossop

PROPOSED SECTION

Date Feb 2011

Drwg. No. J101063-04