HPK/2011/1200

27 APR 2011

NOTES

New building to be steel portal frame to accommodate service pit and workshop for the servicing and maintenance of HGV's.
Walls and roof to be coated profiled metal sheeting to match existing.
Roller shutter doors to be galvanised steel to match existing.



South Elevation

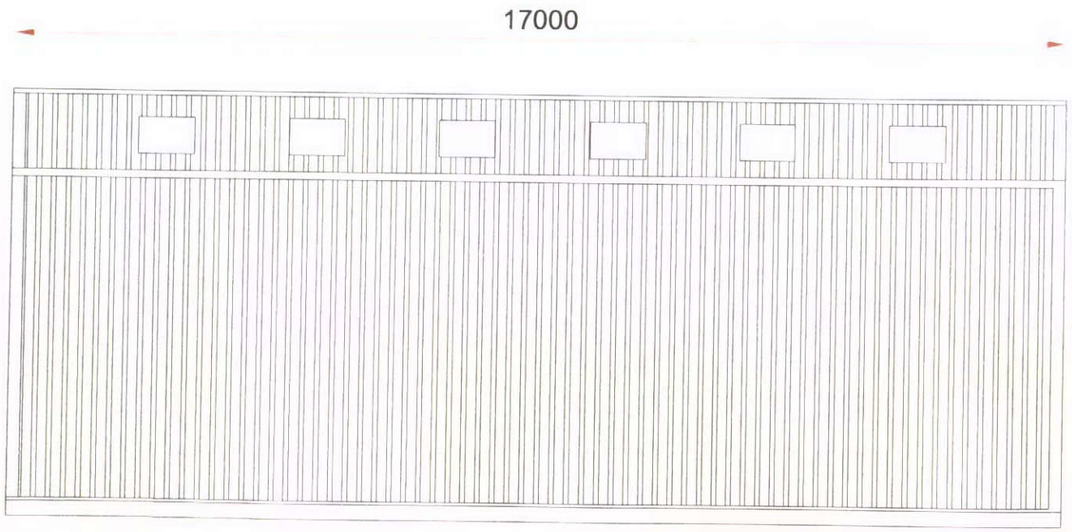

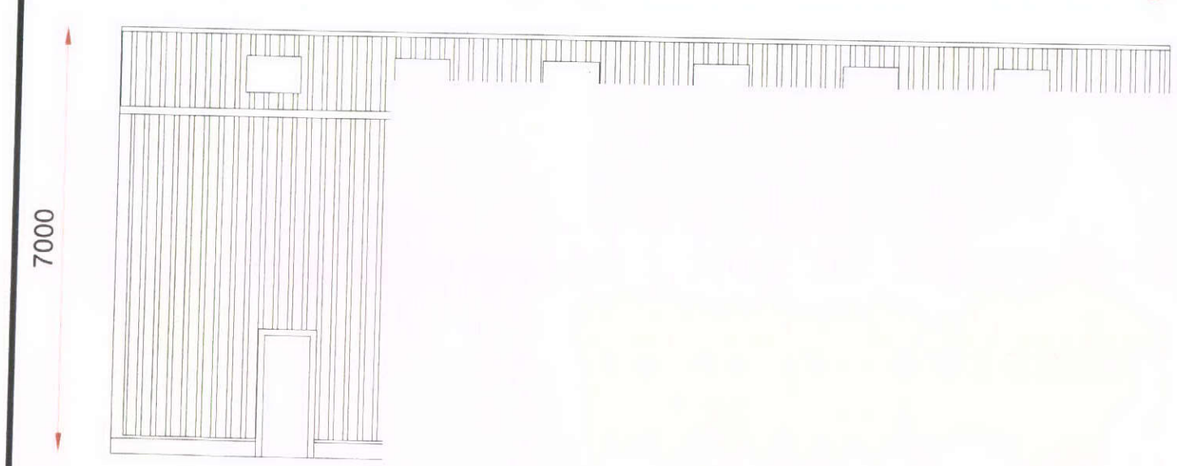

East Elevation

West Elevation

Proposed Industrial Unit
Old Yard
Midland Road
Chapel en le Frith
Proposed Elevation

DRAWN PAL	DATE March 11
JOB No PD.03.11	SCALE 1:100
DWG No 04	Rev