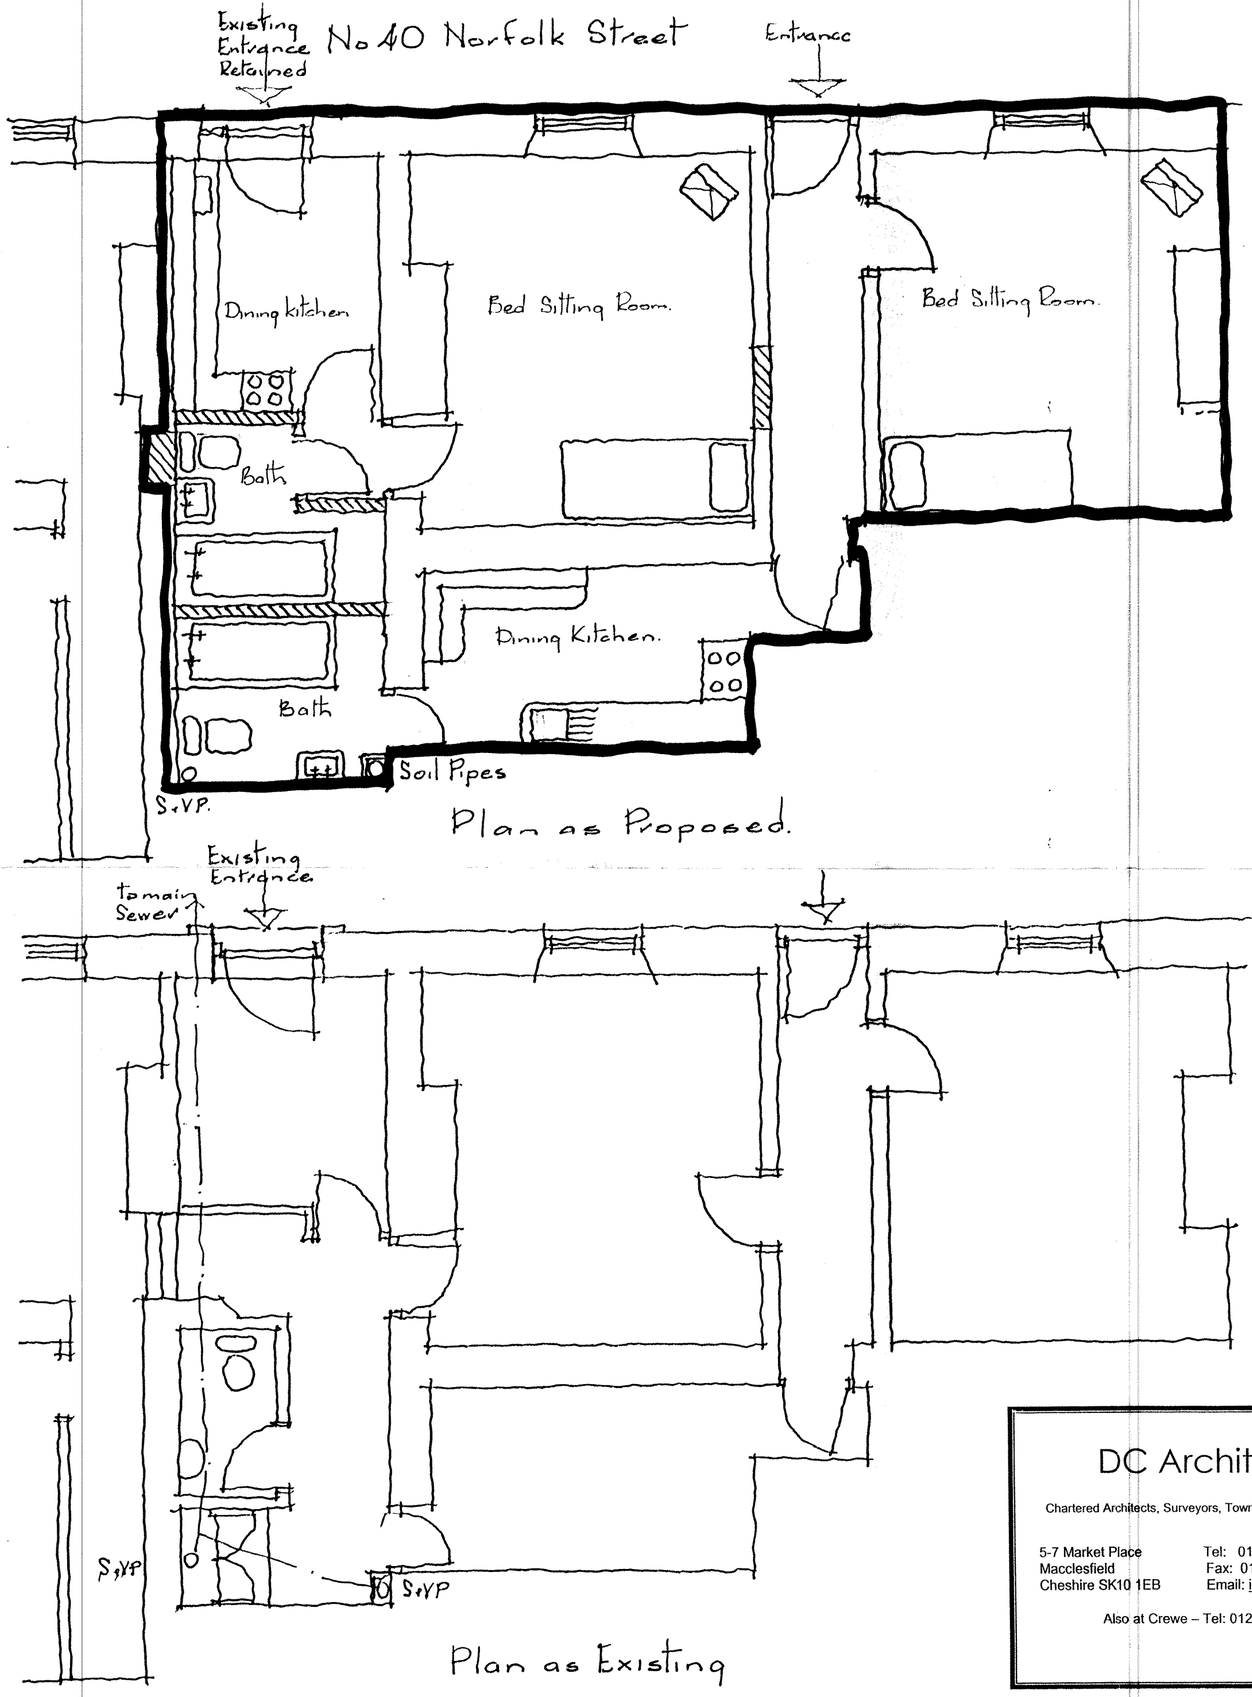

Plan as Proposed.

Plan as Existing

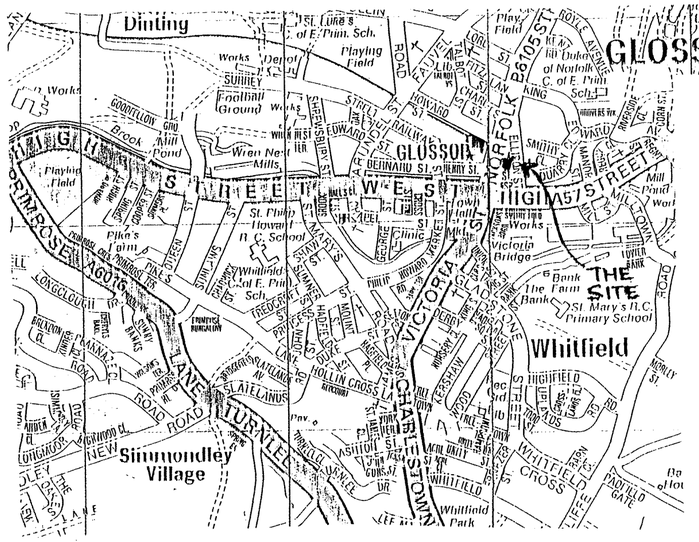

Location Plan
N-To-S.

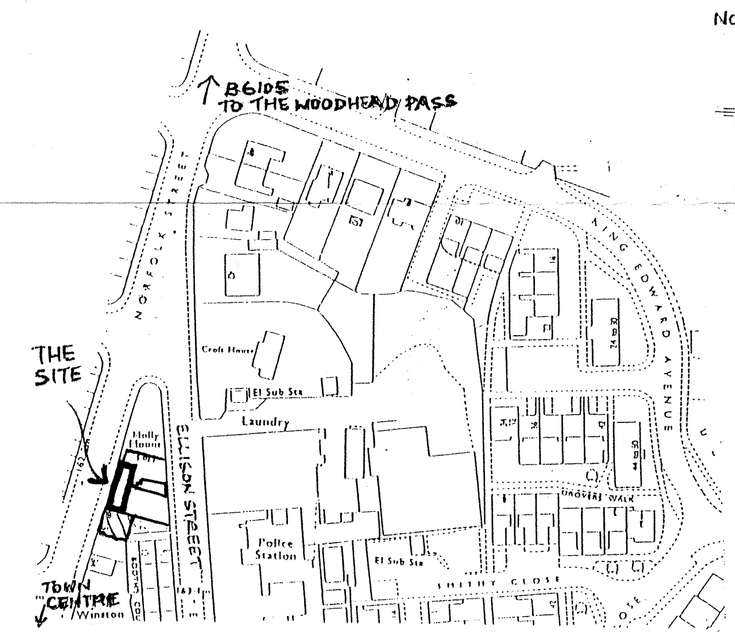

Site Plan.
1·1250

DC Architects Chartered Architects, Surveyors, Town Planning Consultants 5-7 Market Place, Macclesfield, Cheshire SK10 1EB Tel: 01625 422277 Fax: 01625 613361 Email: info@dc-architects.co.uk Also at Crewe – Tel: 01270 586880	Project: Change of Use to Two Bed-Sitting Room Flats				
	Drawing Title: Floor Plans, Proposed & Existing ©		A	Entrance door retained	27/1/11
				Revision:	Date:
	Project No: 4120	Drg No. 2	Revision: A	Scale: 1:50	Drawn: JT	Date: 4/11