
HPK/2011/0199

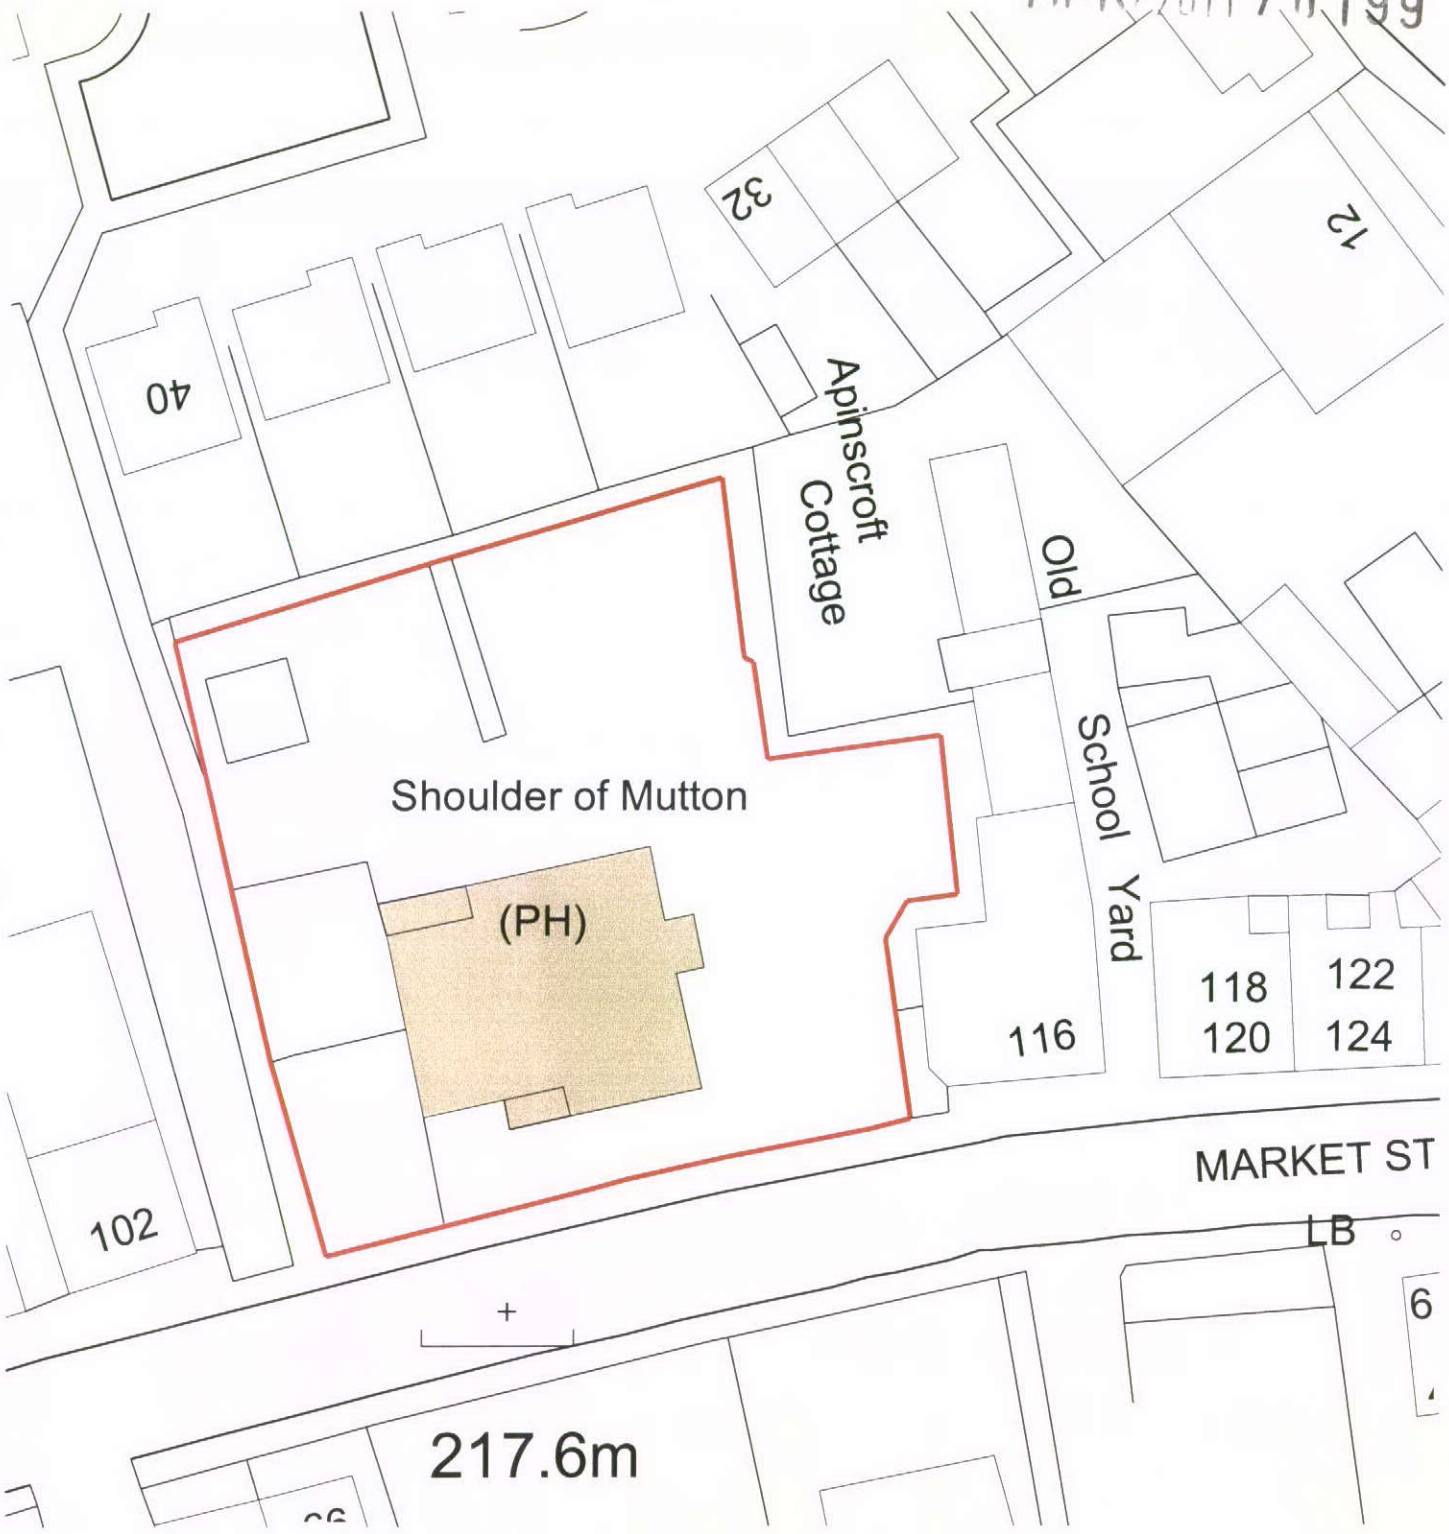

N

DRAWING LABEL
1 : 500

28 APR 2011

© Frederic Robinson Limited

1. Do not scale this drawing.
2. All dimensions to be checked and verified on site.
3. This drawing is to be read in conjunction with all other relevant drawings and specifications.
4. Any discrepancies in the drawings are to be reported immediately to the Property Department at Frederic Robinson Limited.
5. This drawing is not to be used for construction or sales purposes unless expressly marked as such.

Revisions:
Note '#' indicates no revision

Drawing Title: Location Plan

Drawing Number: S05 L1

Revision: #

Scale: 1:500 at A4

Drawn: LP

Date: Mar 11

Project: Shoulder of Mutton Chapel en le Frith

Frederic Robinson Limited
Property Department
Unicorn Brewery
Stockport Cheshire
SK1 1JJ
Tel: +44 (0)161 480 0571
Fax: +44 (0)161 476 6011
Email: info@frederic-robinson.co.uk

ROBINSONS
FAMILY BREWERS