NOTES:

CONTRACTORS MUST VERIFY ALL DIMENSIONS ON SITE BEFORE COMMENCEMENT OF ANY WORK OR SHOP DRAWINGS

DO NOT SCALE FROM THIS DRAWING

ANY DISCREPANCIES ON THIS DRAWING ARE TO BE NOTIFIED TO THE ARCHITECT IMMEDIATELY

REV	AMENDMENT	DATE	CHKD

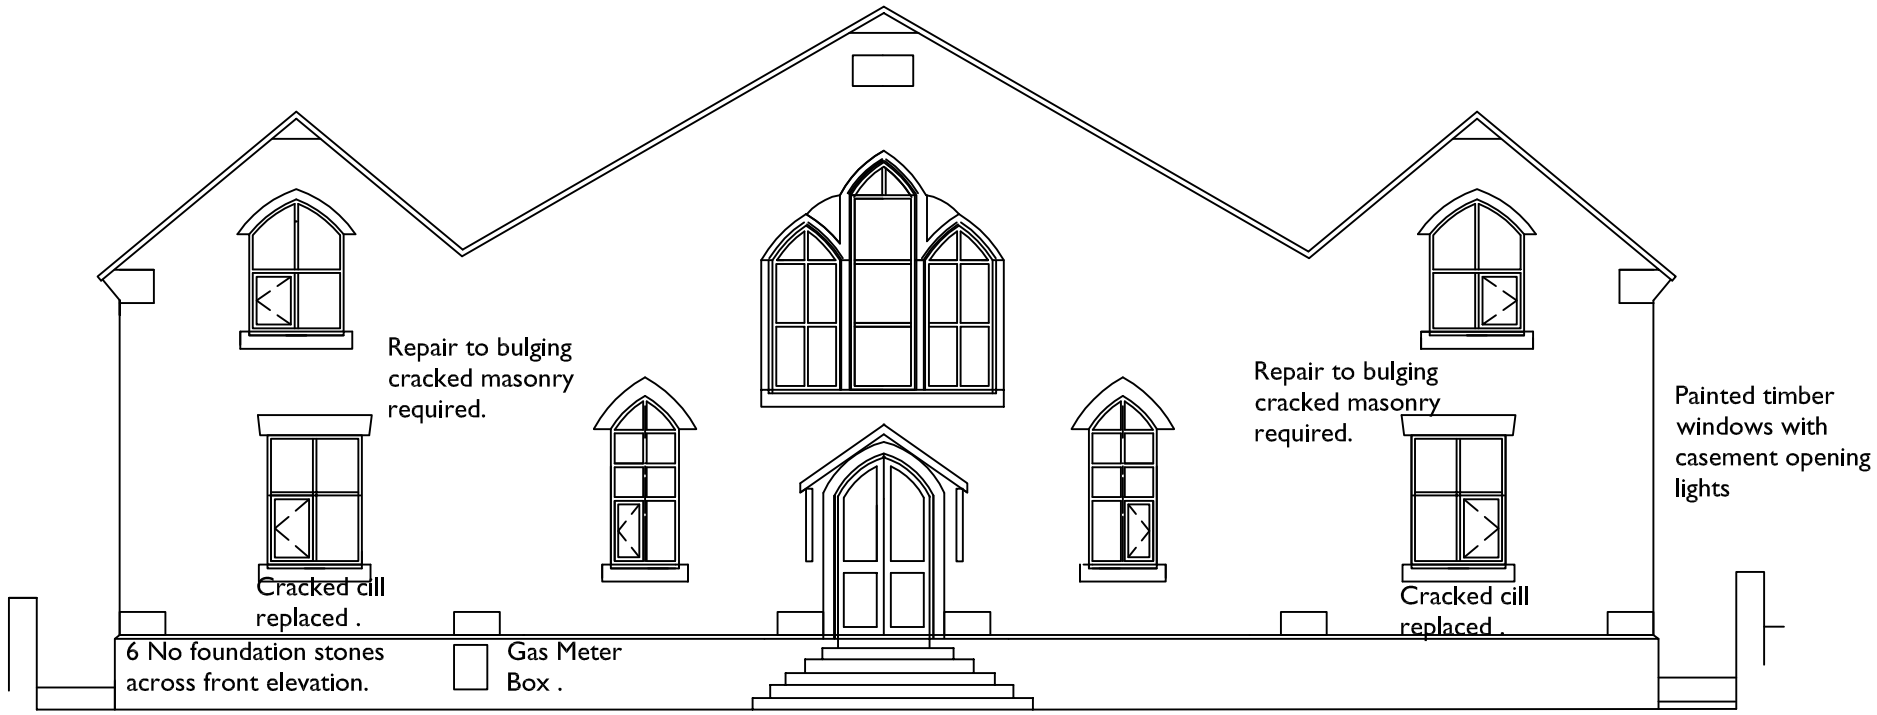

EAST ELEVATION

Roof structure in need of repair to this bay

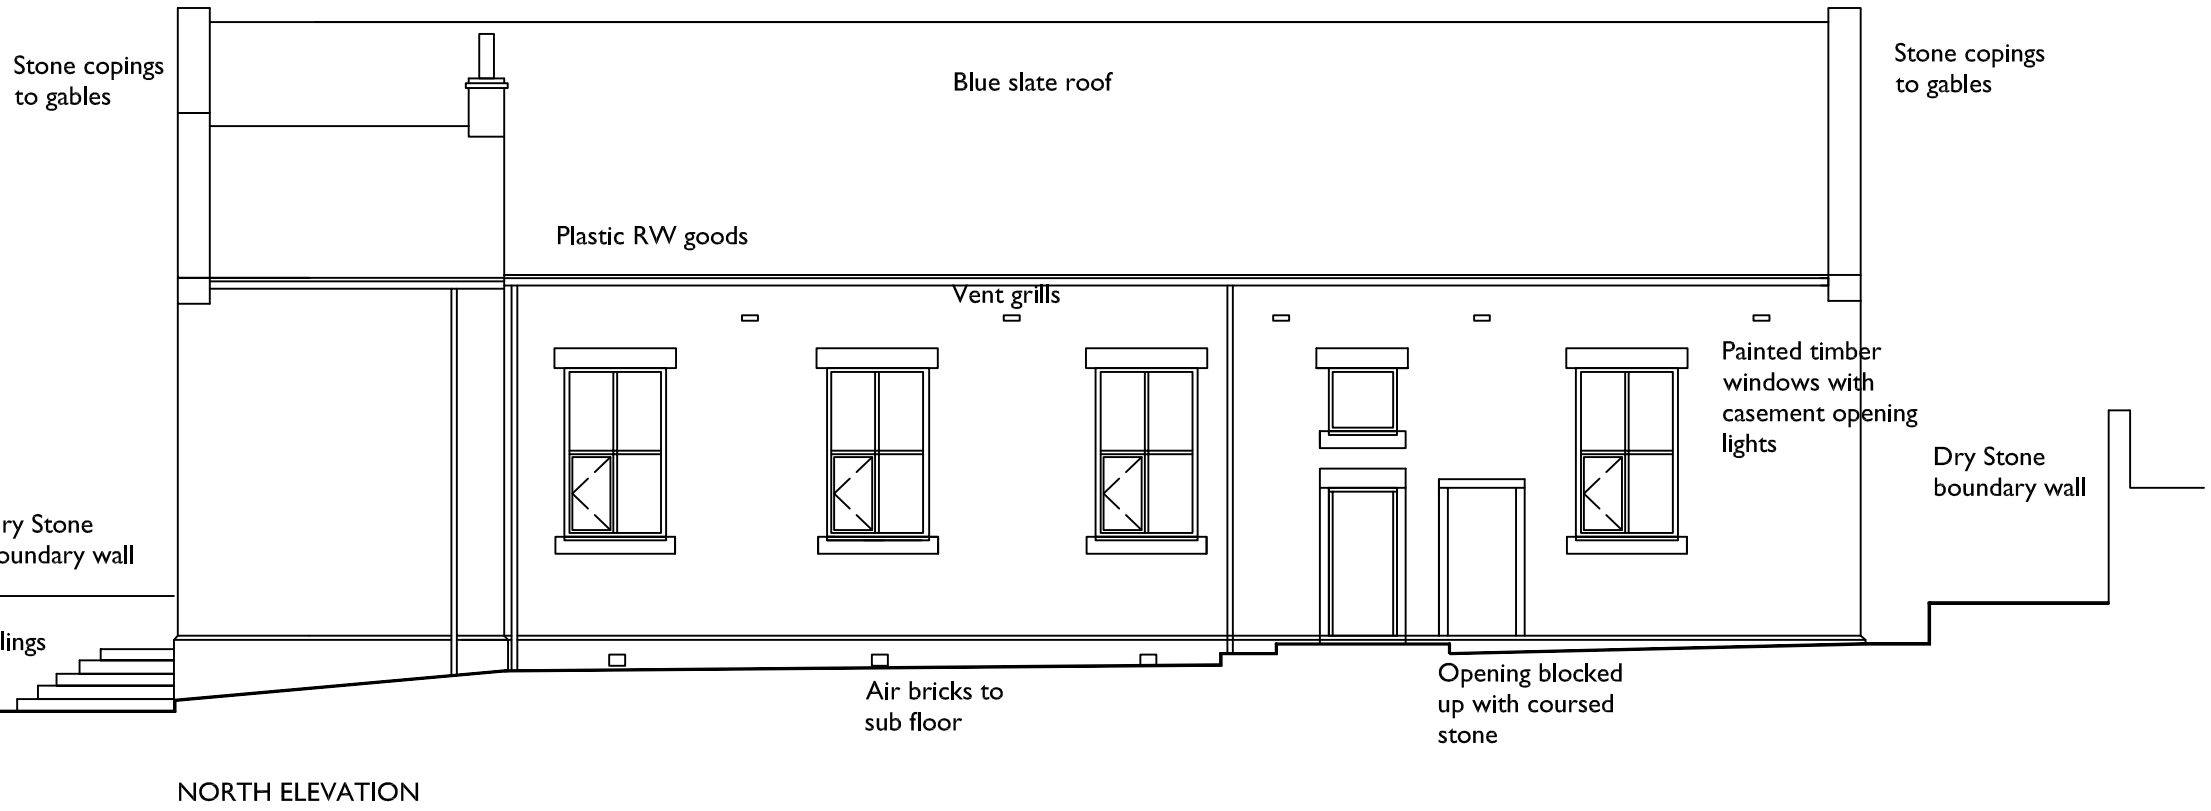

NORTH ELEVATION

1:1
1:100 1m 2 3 4 5 6 7 8 9 10 11 12 13 14 15

CLIENT
Alison Barnes

PROJECT
Wesleyan School House
Conversion of Flurochem
Wesley St. Glossop

DRAWING TITLE
North & East
Elevations Existing

SCALE	DRAWN BY	CHECKED	DATE
1:100@A3	GD	-	6/02/11

DRAWING No	REVISION
L1-03	

PLANNING