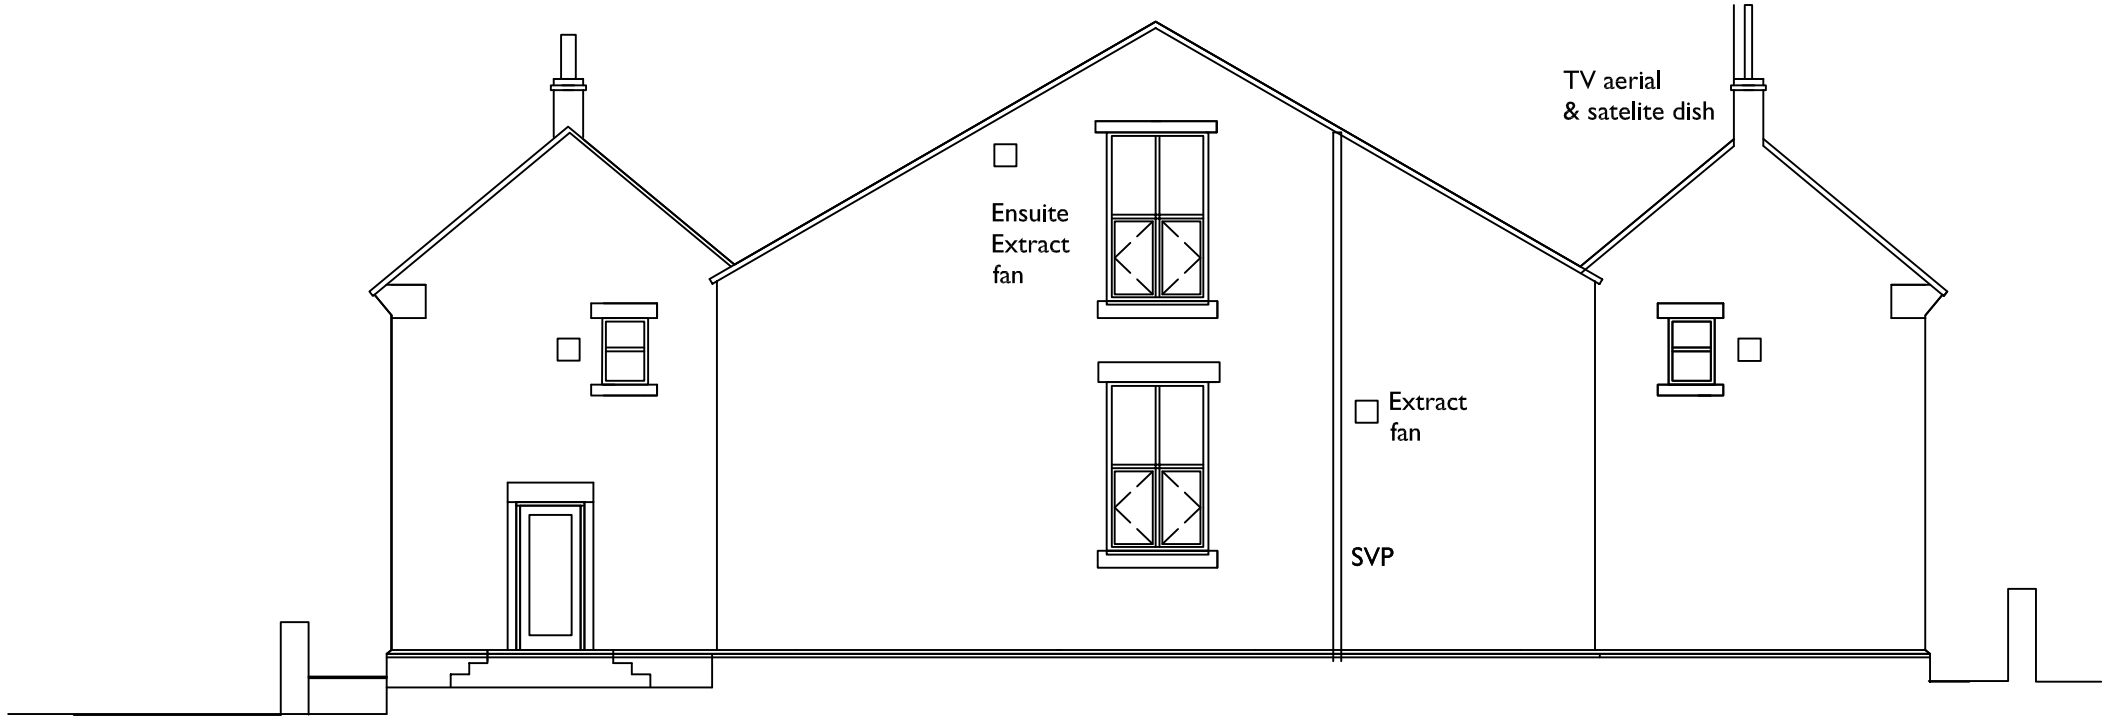

WEST ELEVATION

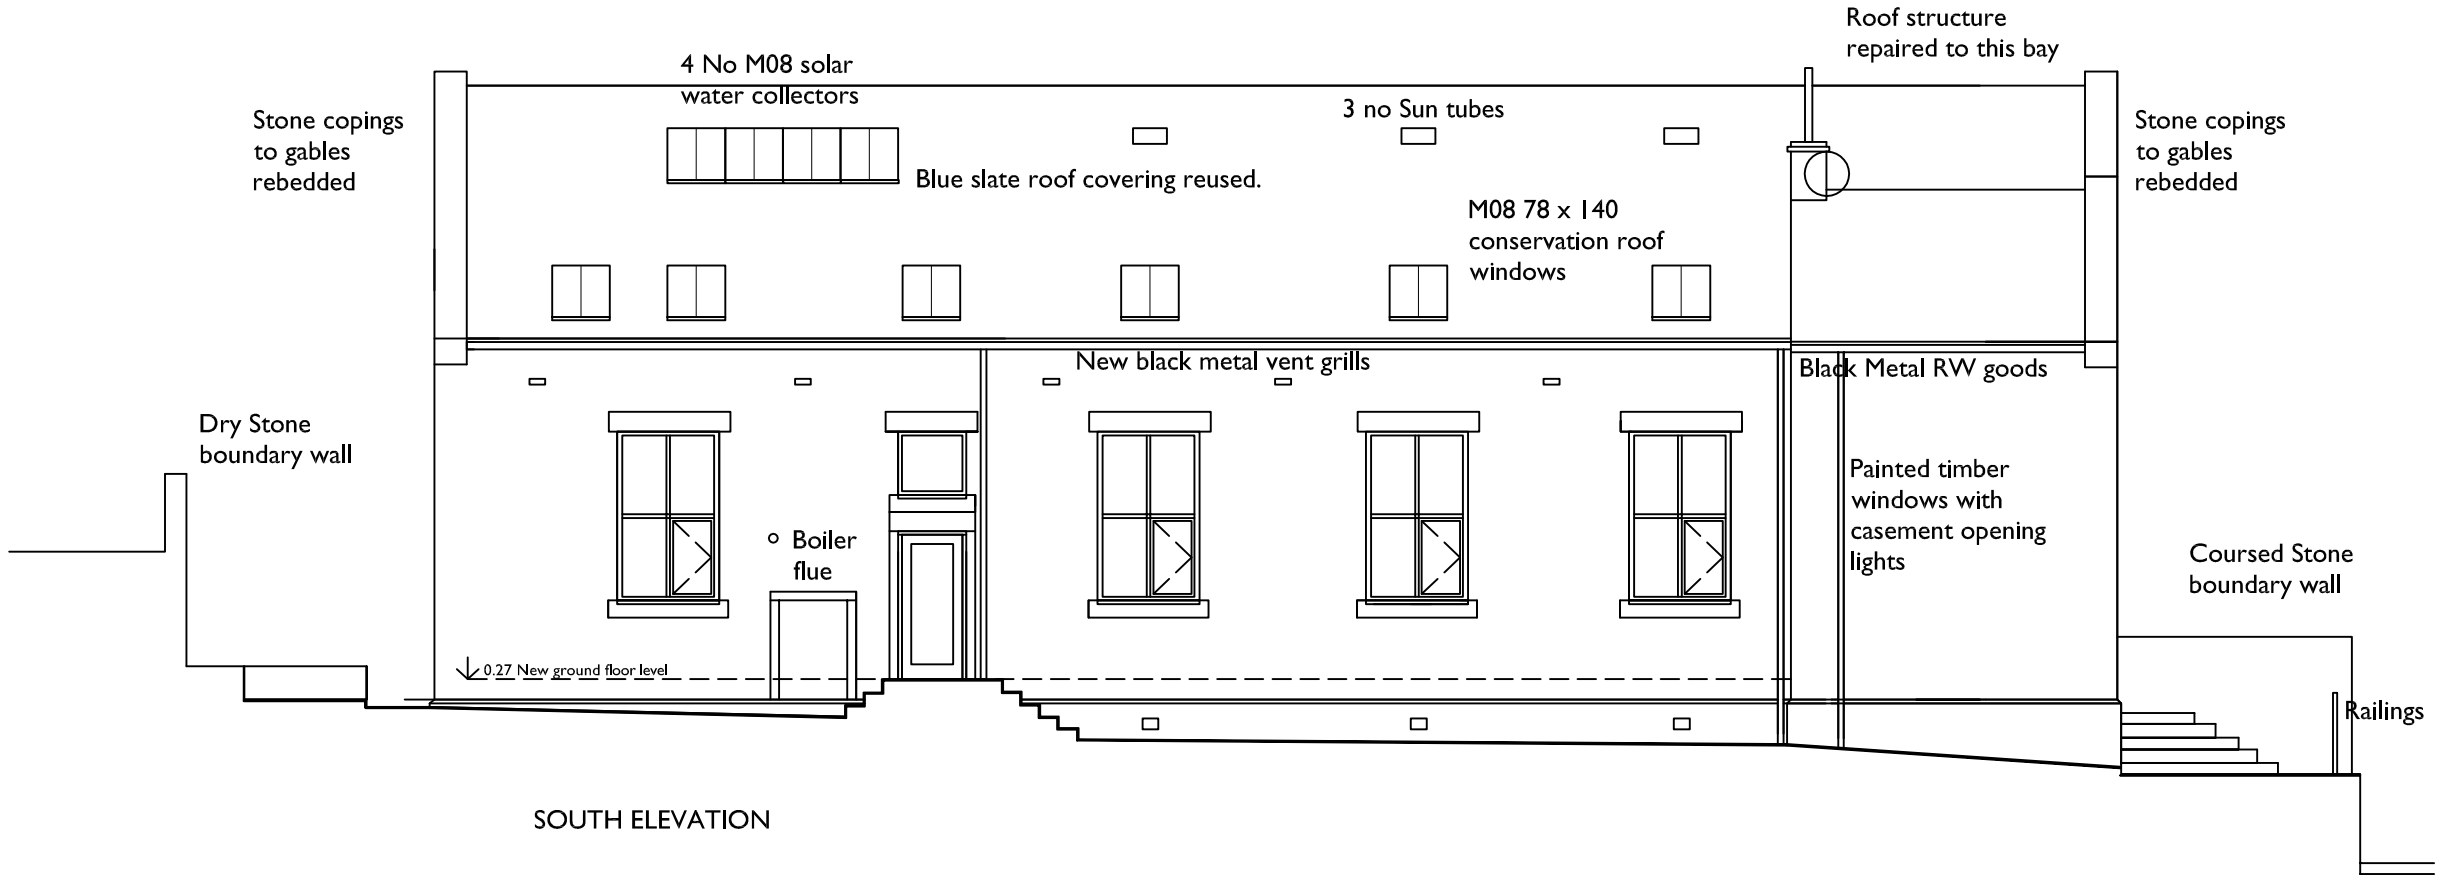

SOUTH ELEVATION

1:1
1:100

NOTES:

CONTRACTORS MUST VERIFY ALL DIMENSIONS ON SITE BEFORE COMMENCEMENT OF ANY WORK OR SHOP DRAWINGS

DO NOT SCALE FROM THIS DRAWING

ANY DISCREPANCIES ON THIS DRAWING ARE TO BE NOTIFIED TO THE ARCHITECT IMMEDIATELY

REV	AMENDMENT	DATE	CHKD

CLIENT
Alison Barnes

PROJECT
Wesleyan School House
Conversion of Flurochem
Wesley St. Glossop

DRAWING TITLE
South & West
Elevations Proposed

SCALE	DRAWN BY	CHECKED	DATE
1:100@A3	GD	-	06/04/11

DRAWING No
L1 -14

REVISION

PLANNING