
NOTES:

CONTRACTORS MUST VERIFY ALL DIMENSIONS ON SITE BEFORE COMMENCEMENT OF ANY WORK OR SHOP DRAWINGS

DO NOT SCALE FROM THIS DRAWING

ANY DISCREPANCIES ON THIS DRAWING ARE TO BE NOTIFIED TO THE ARCHITECT IMMEDIATELY

| REV | AMENDMENT | DATE | CHKD |
|---|---|---|---|
| | | | |

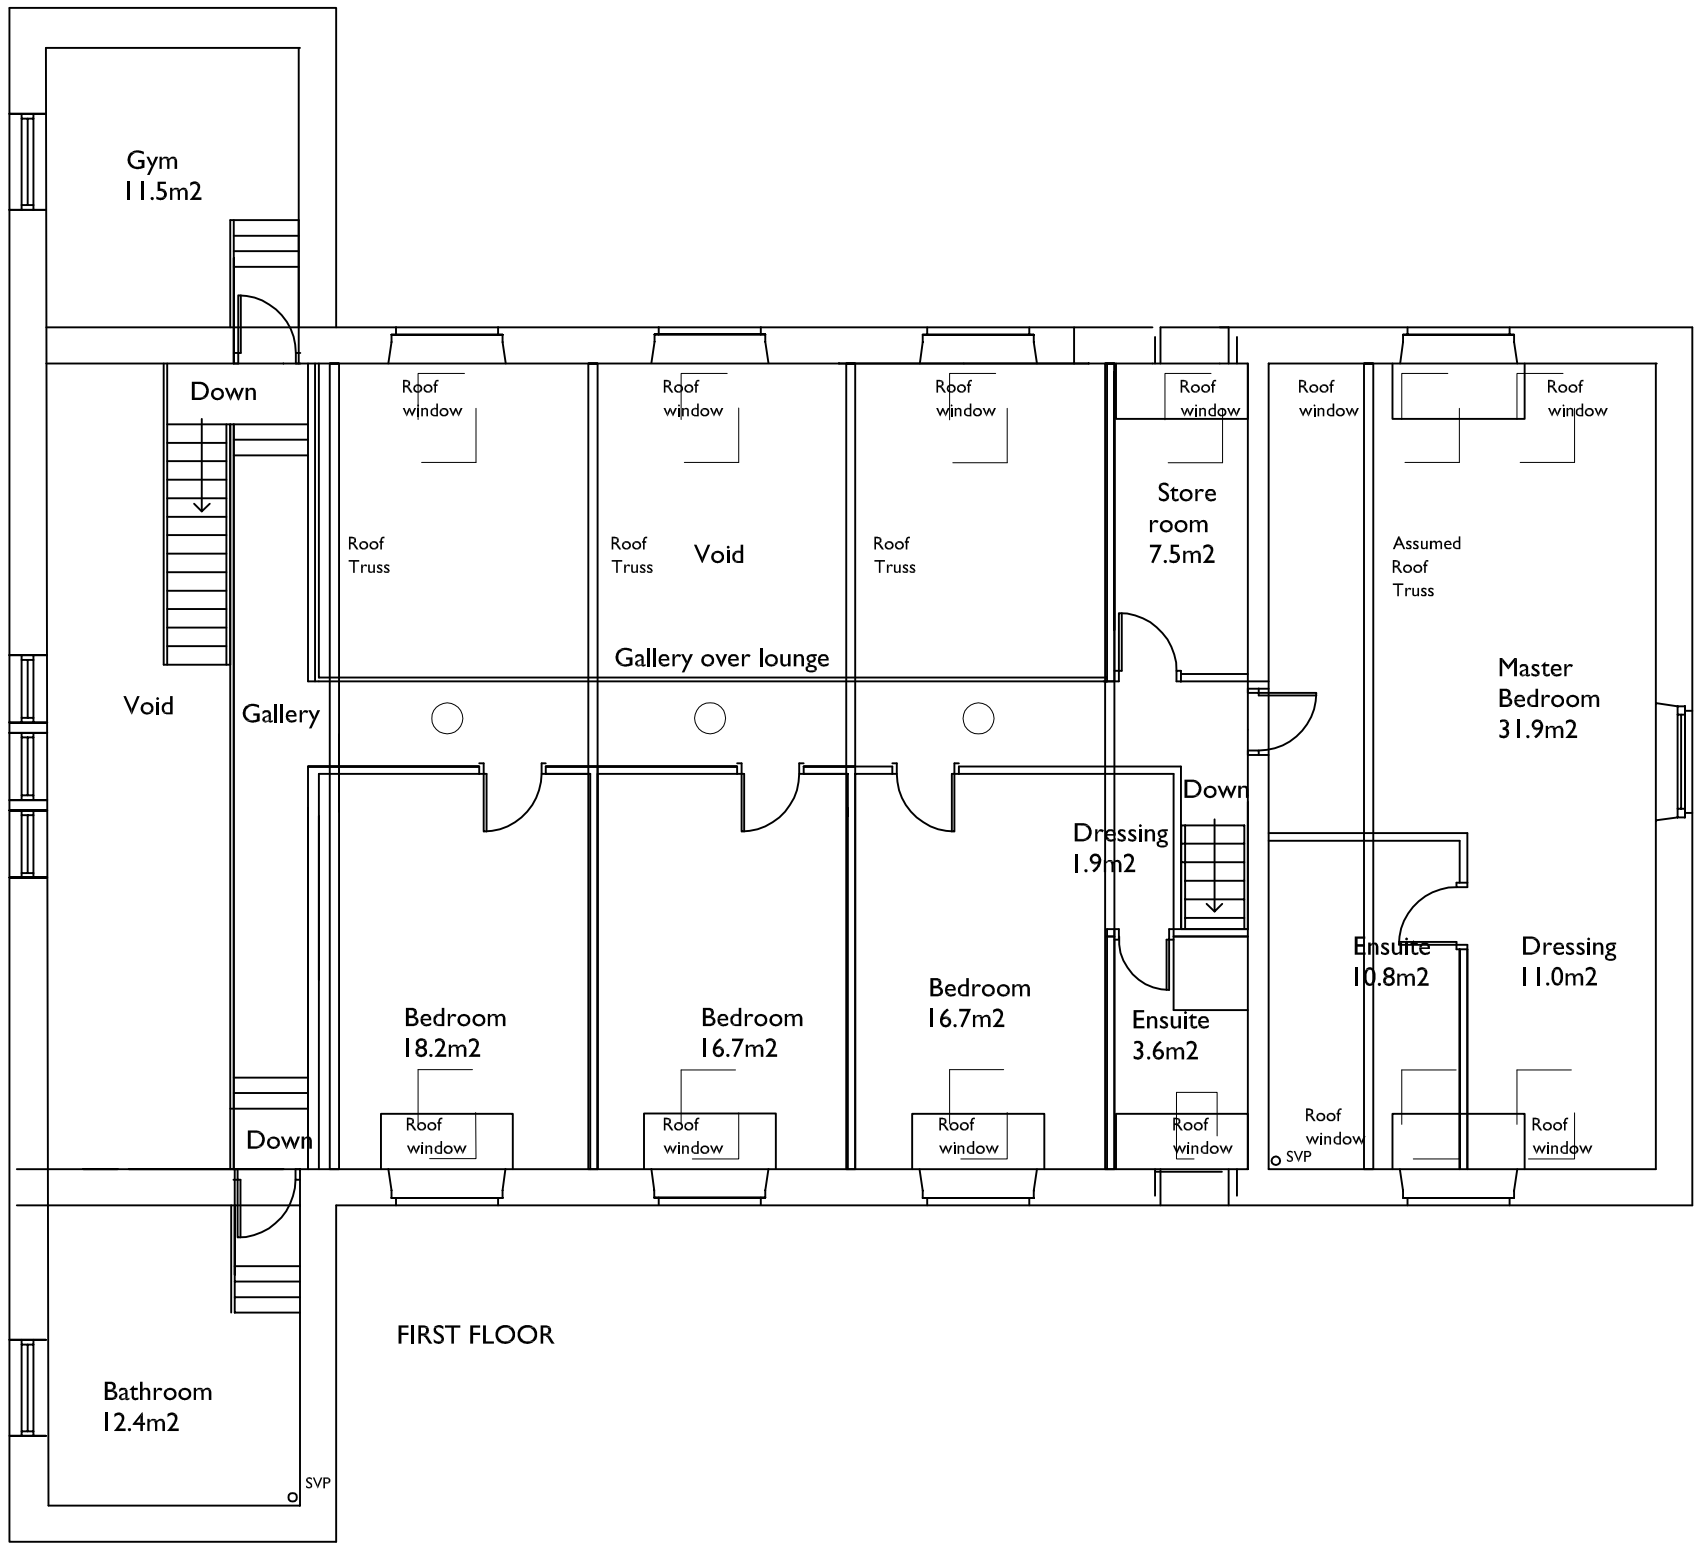


1:1
1:100

CLIENT
Alison Barnes

PROJECT
Wesleyan School House
Conversion of Flurochem
Wesley St. Glossop

DRAWING TITLE
First Floor Plan
Proposed

| SCALE | DRAWN BY | CHECKED | DATE |
|---|---|---|---|
| 1:100@A3 | GD | - | 06/04/11 |

DRAWING No
L1 -12

REVISION

PLANNING