
HPK/2011/0195

CAMplan

Planning Design Landscape Architecture Environment Heritage Research

03 MAY 2011

BUILDING - SITE LOCATION
PLAN No 081B.101 1:2500 @ A4

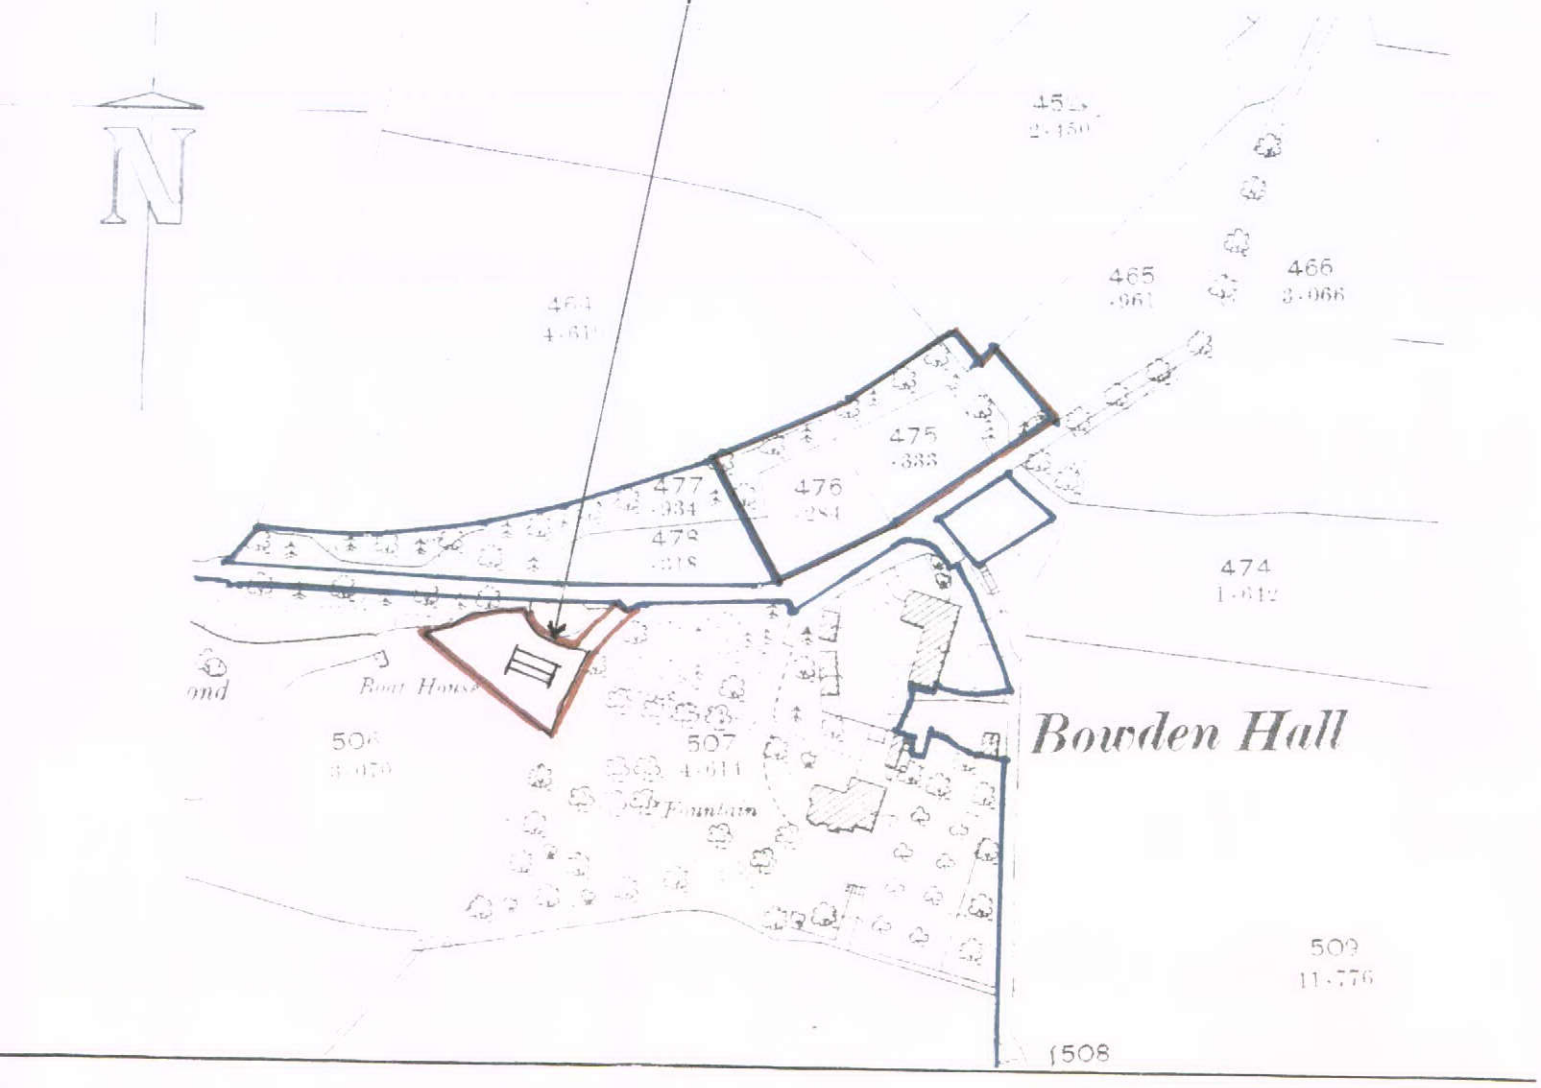

Mark Strawbridge MRTPI IHBC
20 Bath Street Nottingham NG1 1DF
www.camplan.co.uk
mark@camplan.co.uk
0115 947 6212 07968 326331