
mark@camplan.co.uk
0115 947 6212

Site: Stables at Bowden Hall	
Description: Plan and Elevations	
Client: N Webb	Date: March 2011
Scale: 1:50 @ A3	No: 081B/P/102

© CAMplan - DO NOT SCALE: PLANNING PURPOSES ONLY

HPK/2011/0195

RECEIVED
03 MAY 2011

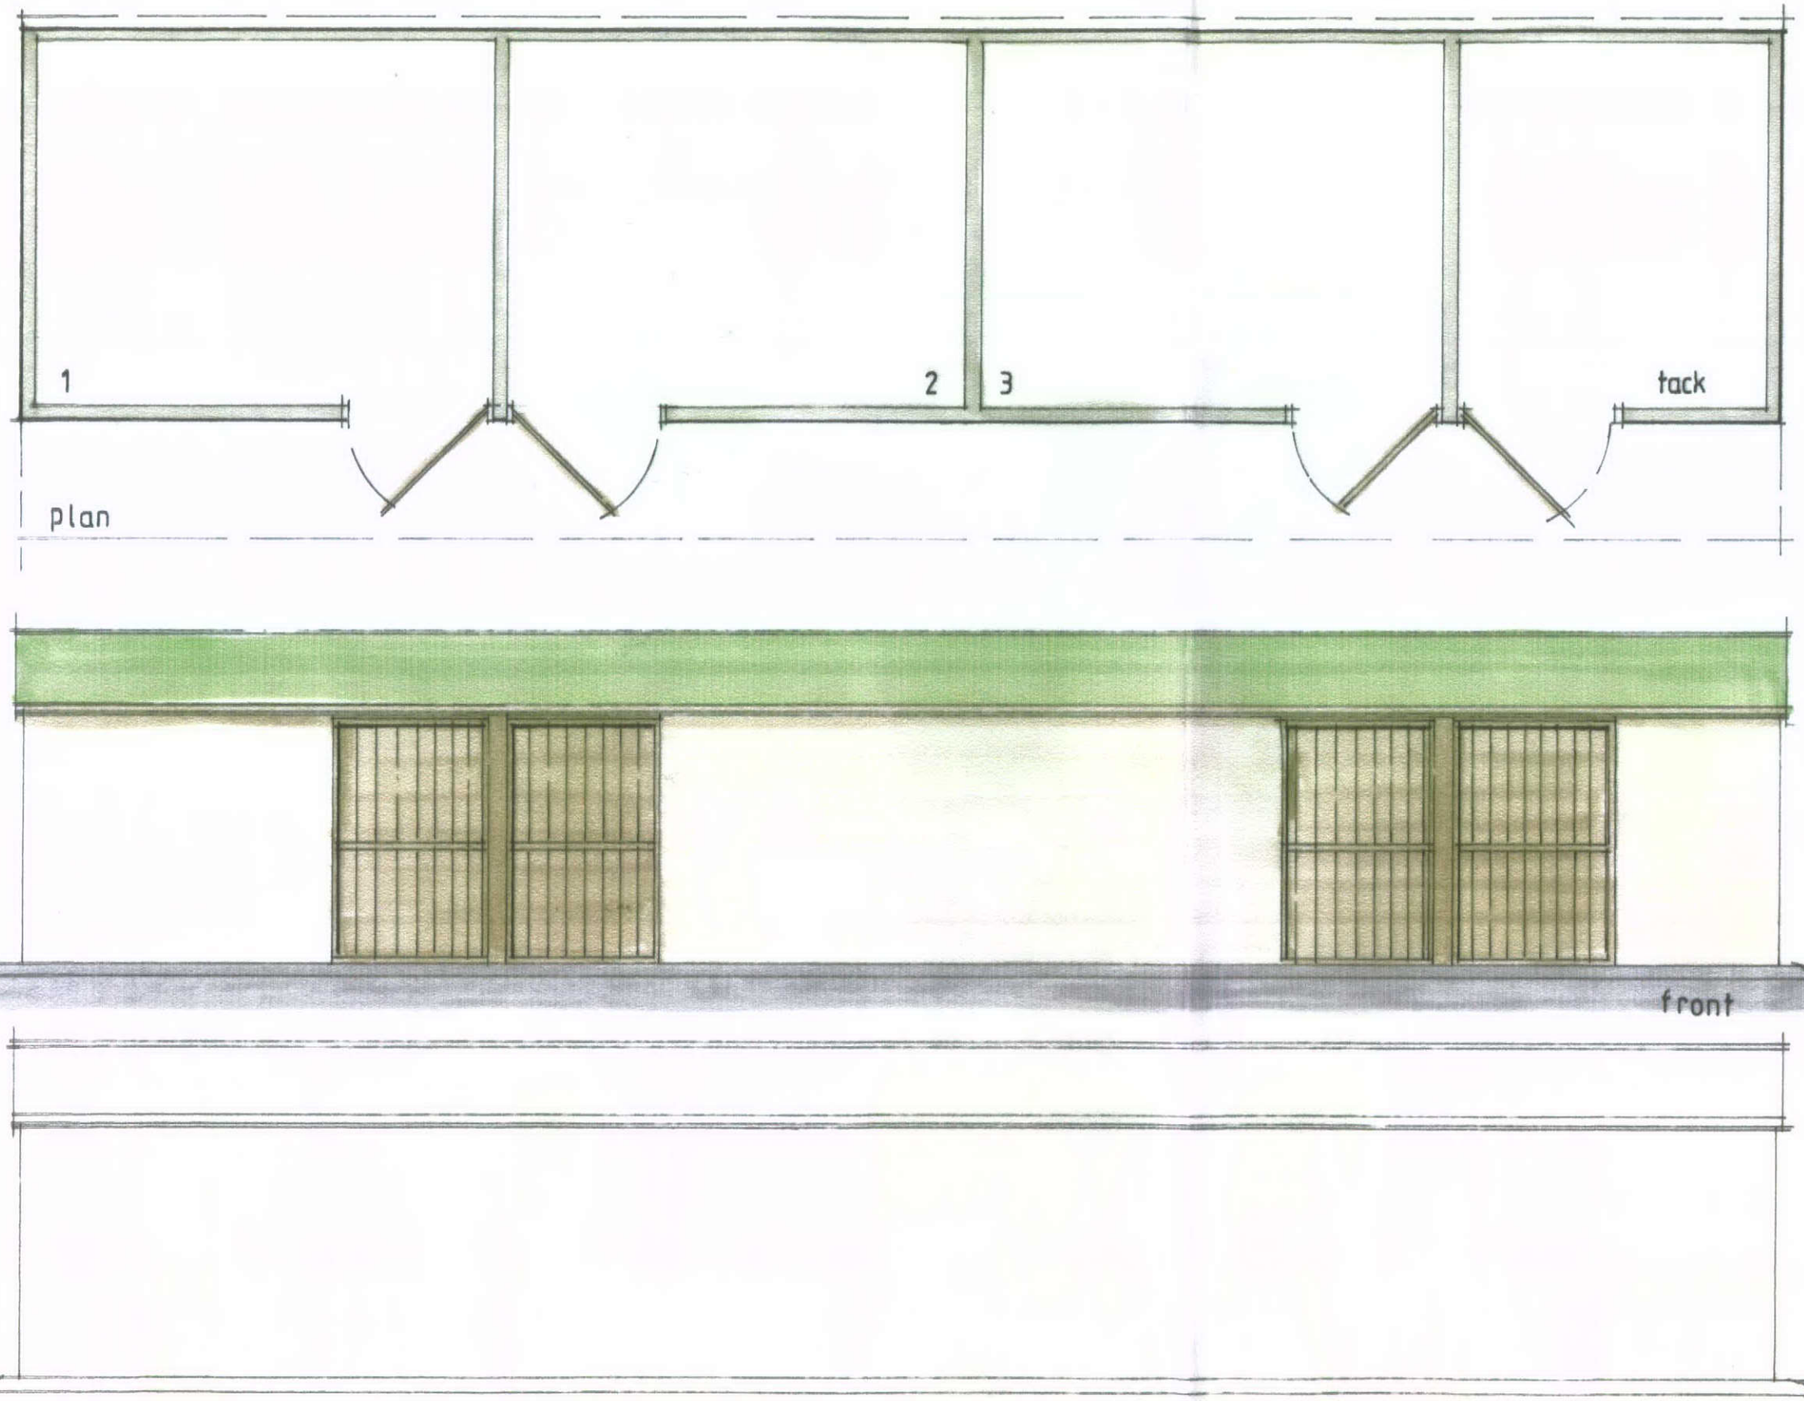

CAMplan
camplan.co.uk