

CHPK/2011/0196

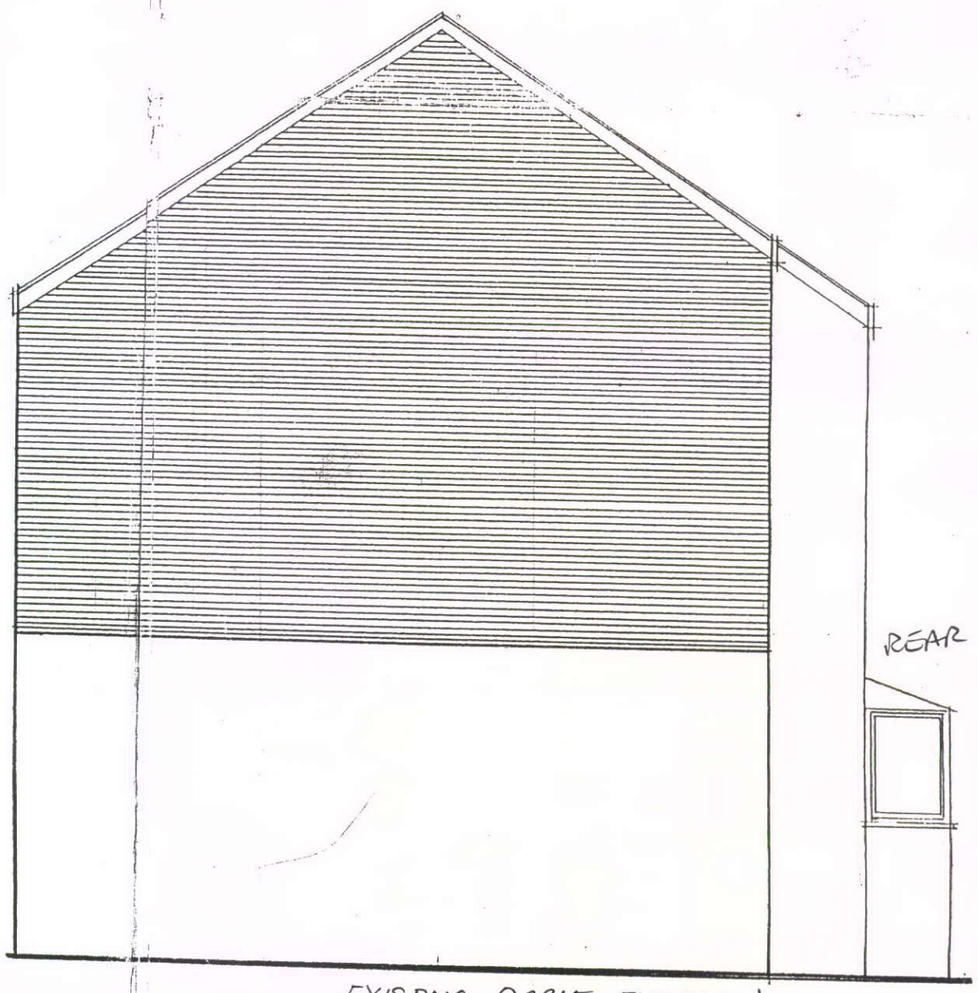

EXISTING GABLE ELEVATION

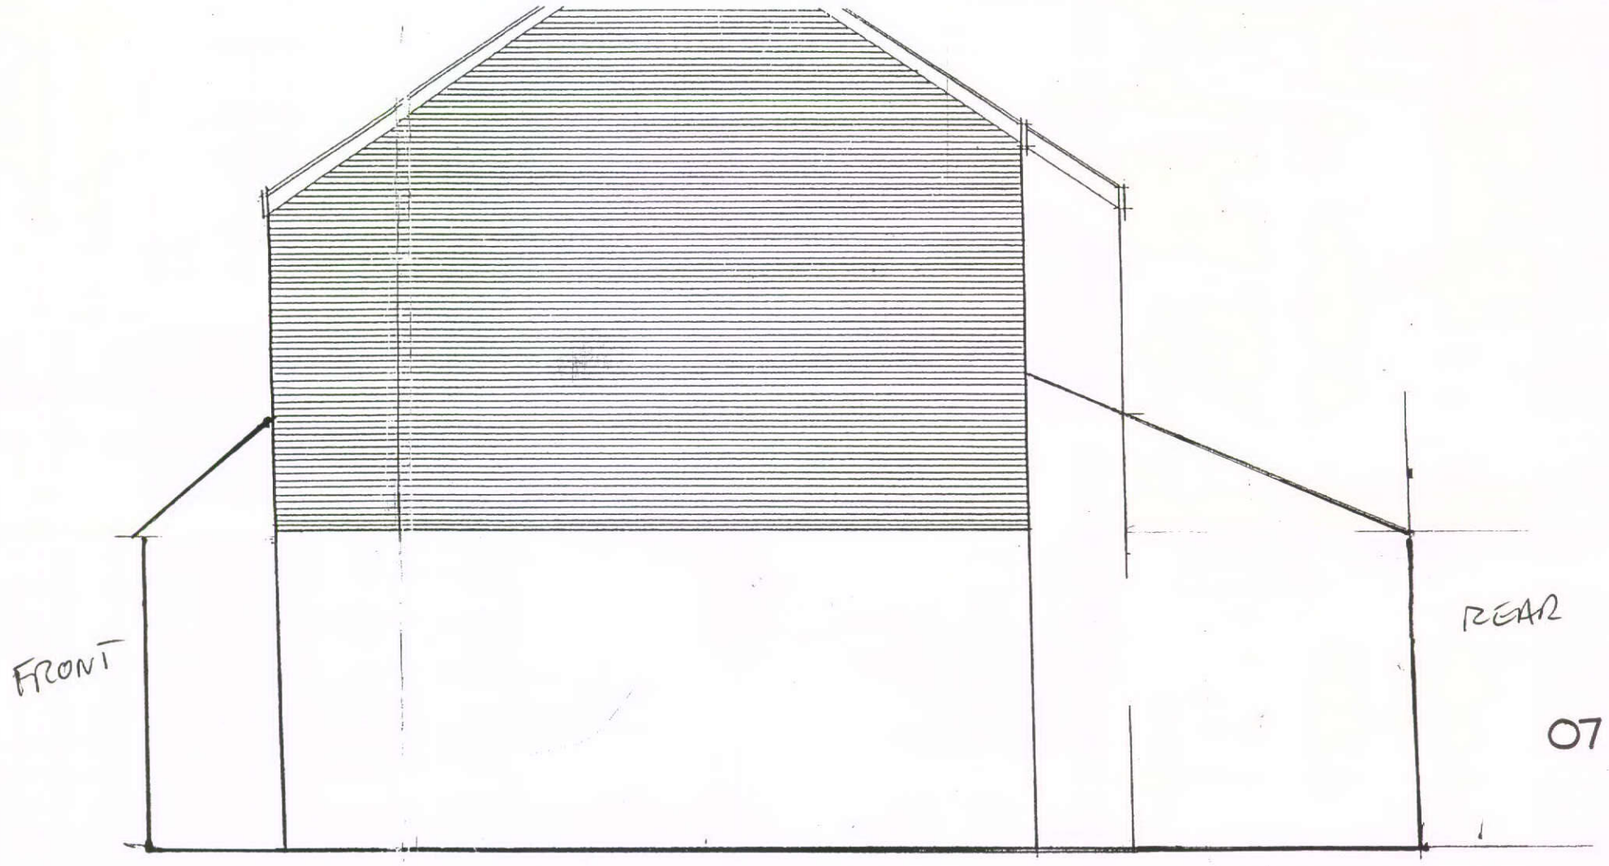

07

PROPOSED GABLE ELEVATION.

14 OAKFIELD ROAD
HADFIELD
GLOSSOP
DERBYSHIRE SK13 2BN

EXISTING & PROPOSED GABLE ELEVATIONS
1:50.