

PK/2011/0196

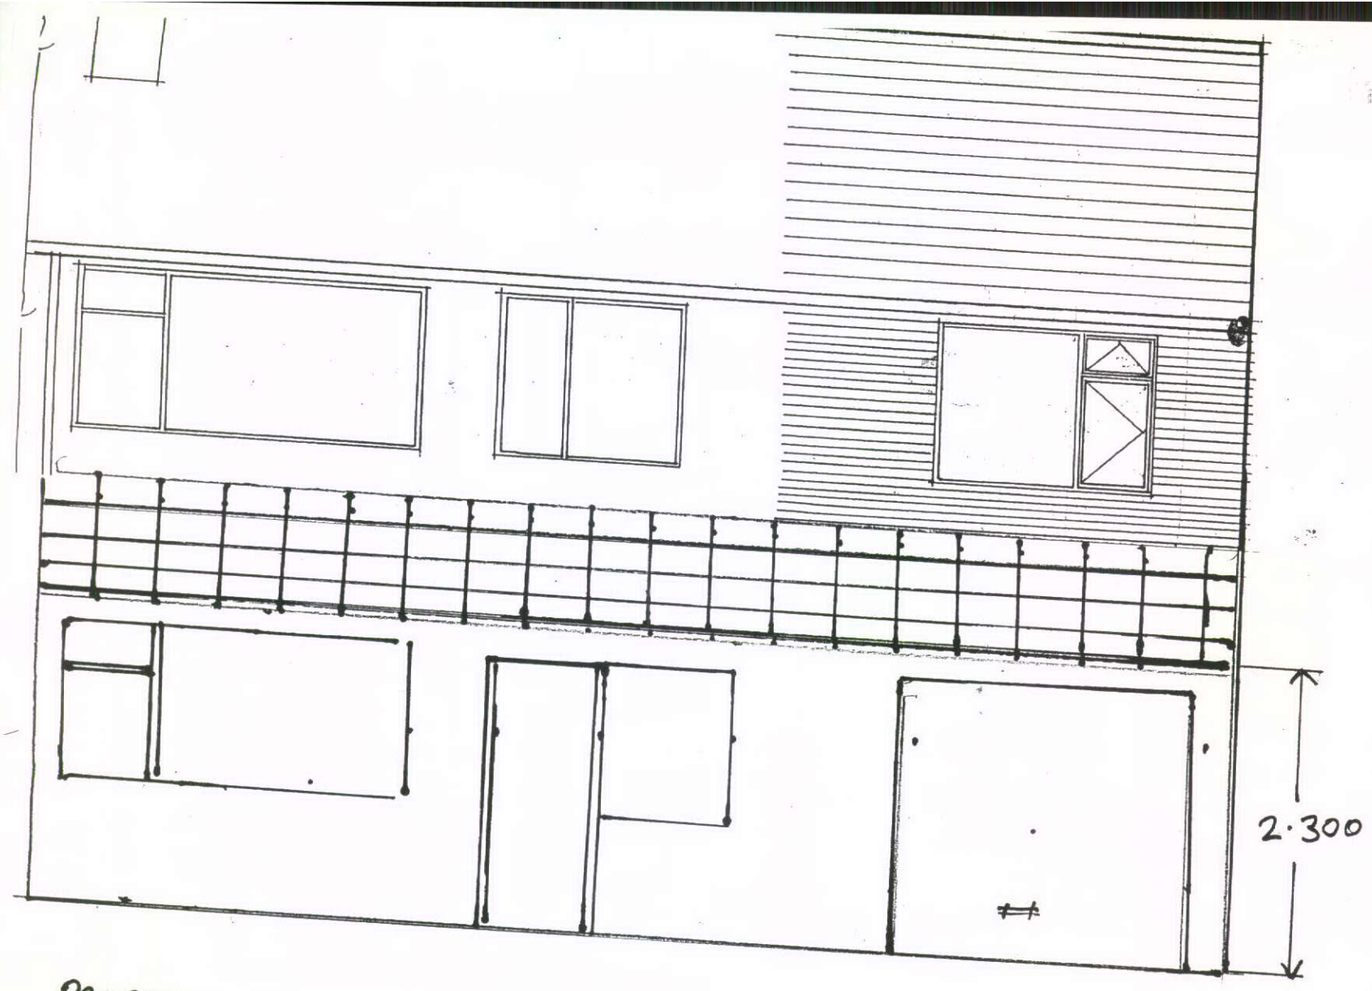

PROPOSED FRONT ELEVATION
14 OAKFIELD ROAD
HADFIELD
SCALE 1:50

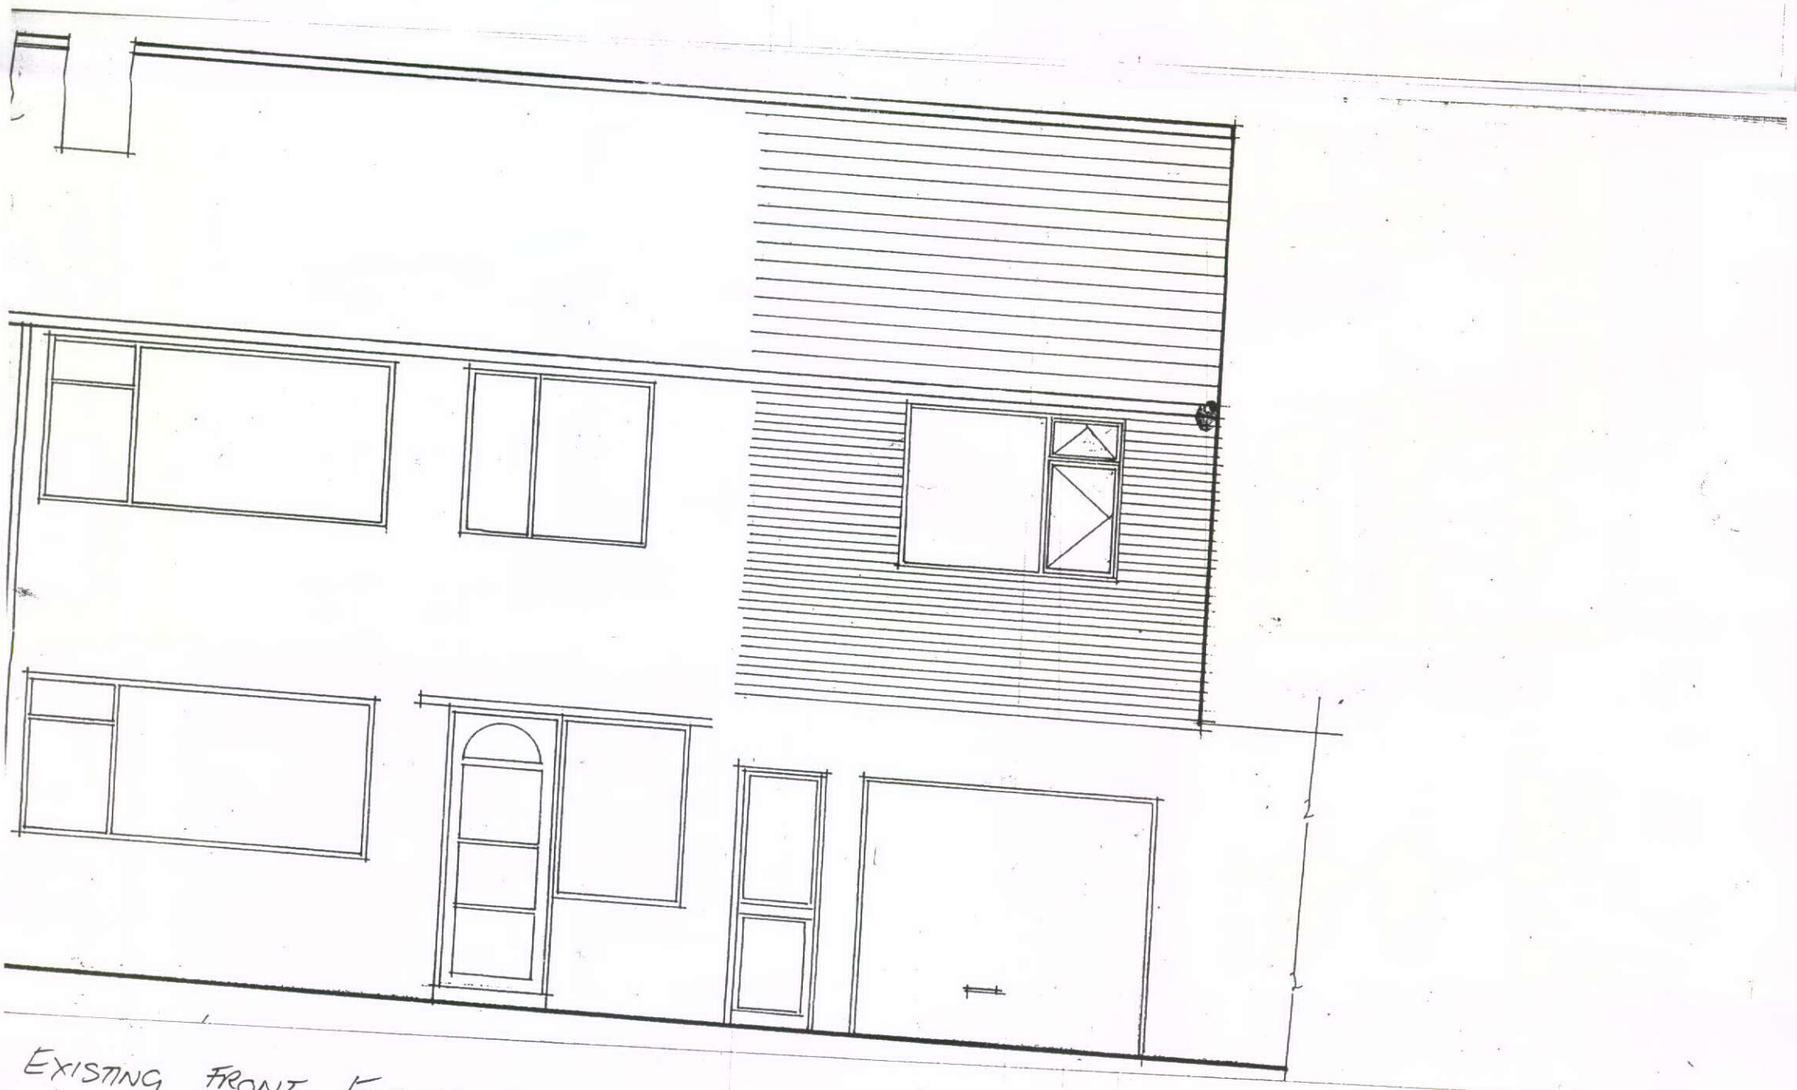

EXISTING FRONT ELEVATION
14 OAKFIELD ROAD
HADFIELD

02