NMA/2011/0013—

Do not scale from drawing - use written dimensions only
- any discrepencies should be reported to the architect.
This drawing is copyright and should not be reproduced
without written consent of Paul Searle Architect Ltd.

03 MAY 2011



FRONT ELEVATION

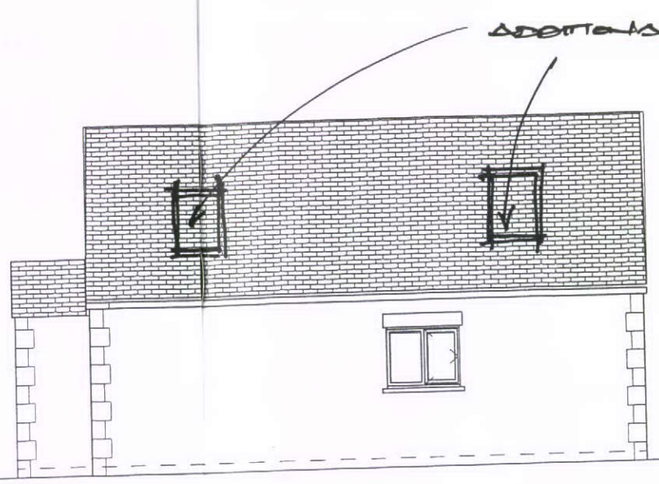

SIDE ELEVATION



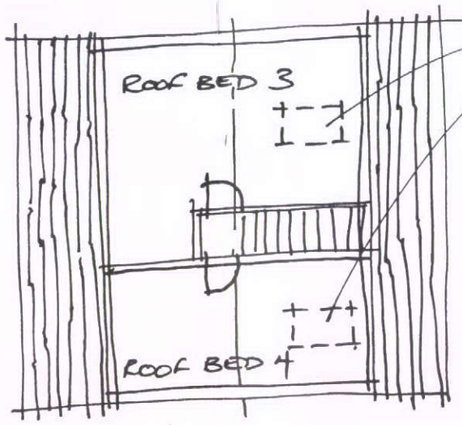

"VELUX" ROOF WINDOWS TO FIRE ESCAPE STANDARD.

ROOF PLAN



BEDROOM ROOF ROOMS.

GARDEN ELEVATION

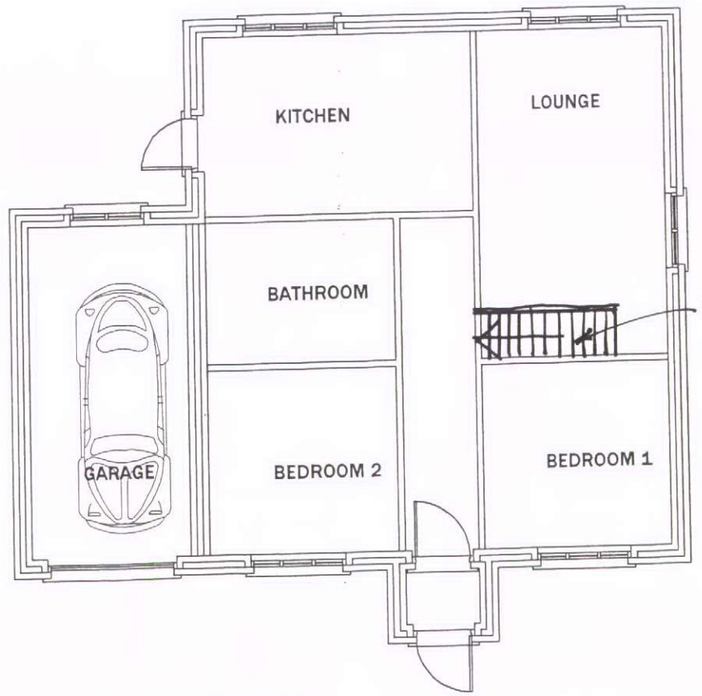

FRONT ELEVATION

STAIR TO ROOMS IN ROOF - SINGLE FLIGHT TOTALLY IN ACCORDANCE WITH B/REGS PART K.

REV B: ADDITION OF ROOF ROOMS
27/3/11.

REV A: Dec 2008: Reduced size of for Planning Application

PLANNING NOTES - proposed detailing to
3-BEDROOM DETACHED BUNGALOW.

WALLS IN 150mm COURSED ARTIFICIAL STONE
ROOF IN BLUE SMOOTH ARTIFICIAL SLATES
EXTERNAL JOINERY IN TIMBER PAINTED WHITE
WINDOW FRAMES IN WHITE TIMBER.
RAINWATER GOODS IN BLACK uPVC
EXTERNAL METALWORK PAINTED BLACK

Paul Searle Architect Ltd
CHARTERED ARCHITEC
MILLINGTON HOUSE 12 LEEK ROAD CONGLETON
HILLSIDE LEEK OLD ROAD RUSHTON SPENCER
(01260) 278076 OR (mobile) 07989 410

JOB	ASHBOURNE ROAD - BUX
CLIENT	BLUE ANCHOR
DRAWING	PROPOSED SINGLE BUN
DATE	DEC 2008 SCALE 1:50
DRAWING NO	0605/03 REV. B.