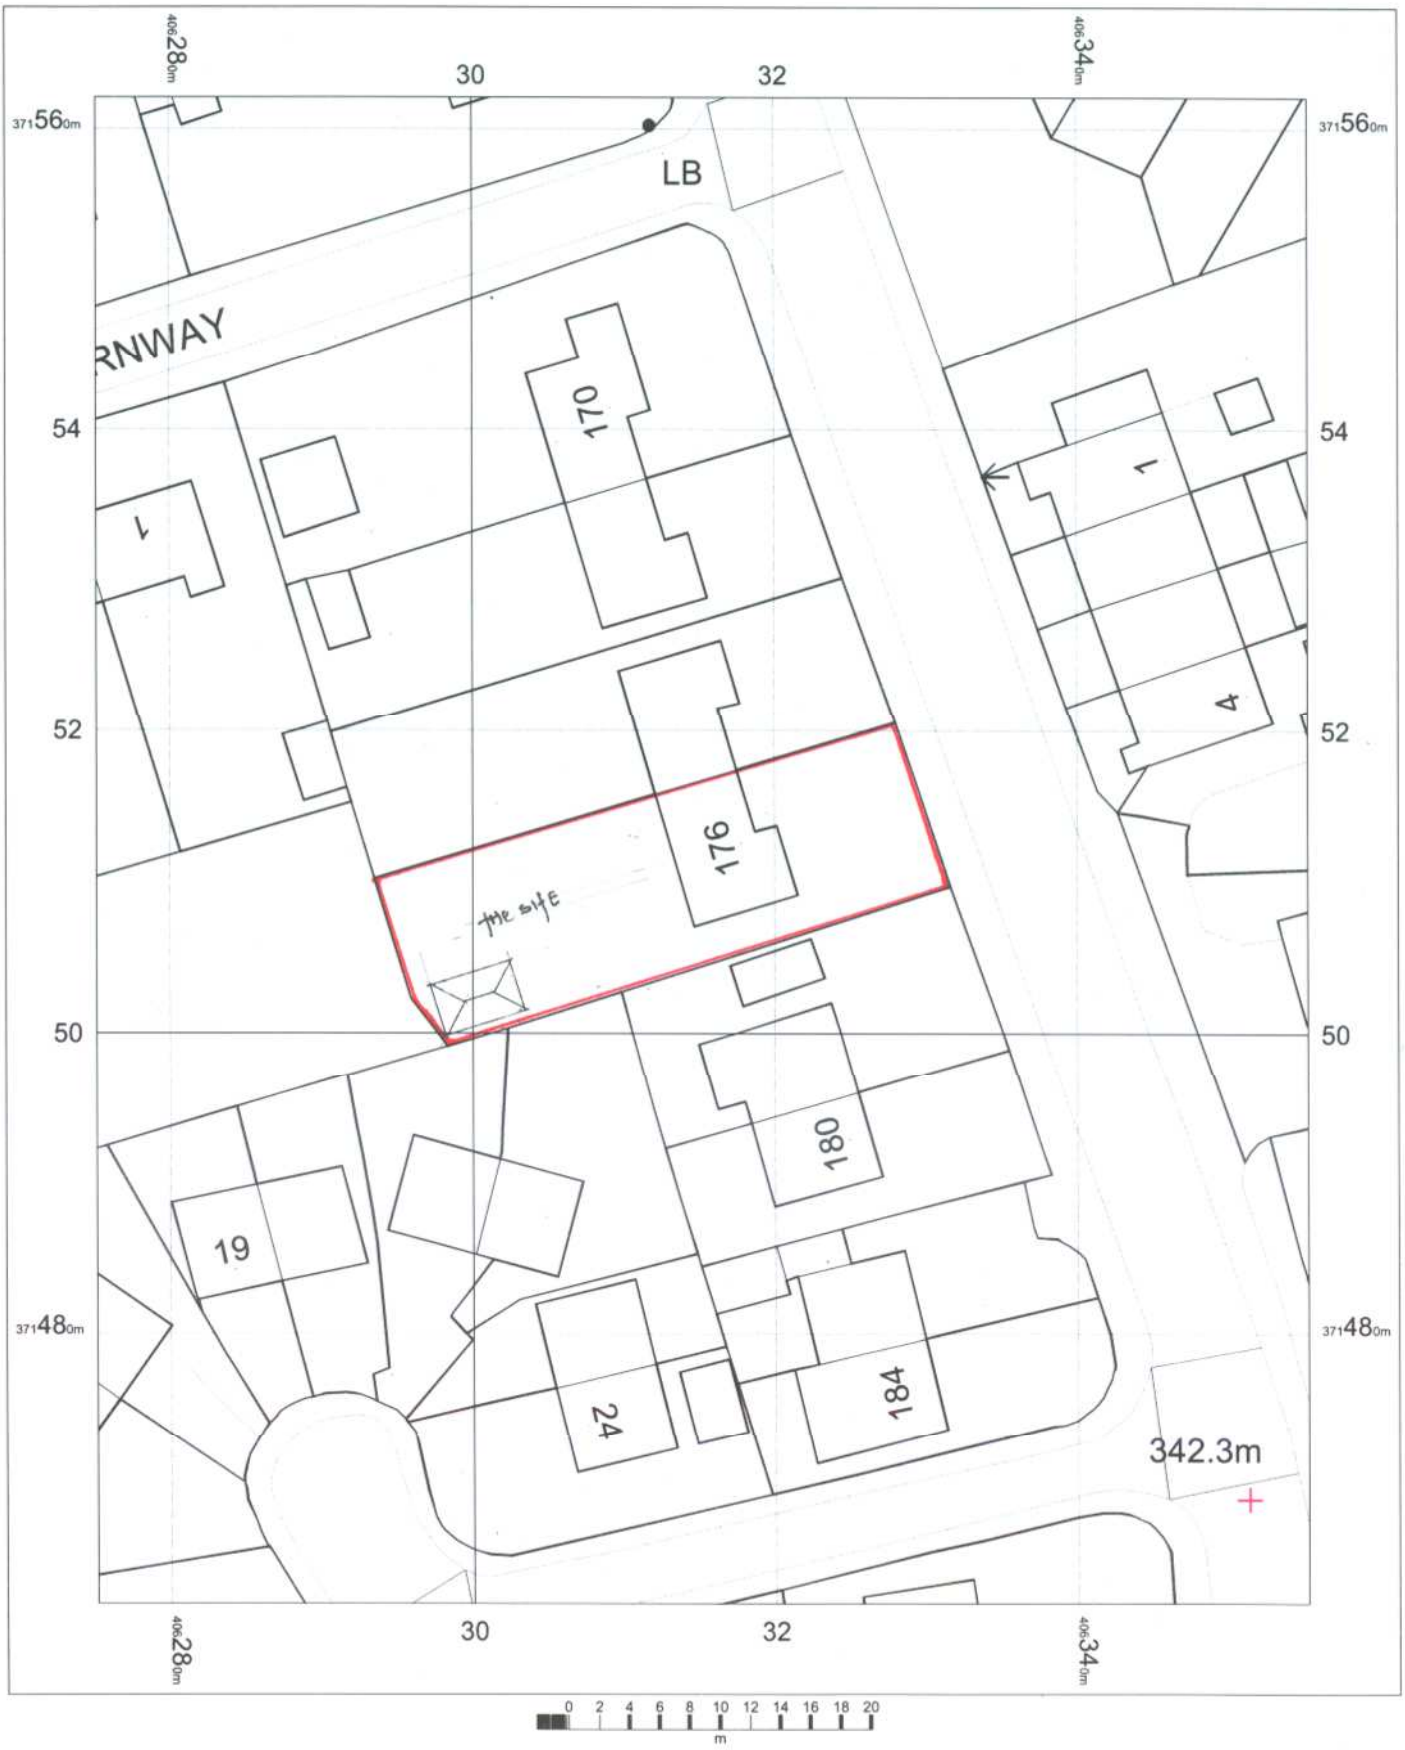

site plan
1449 / 2

OS Mastermap
20 April 2011, ID: CM-00069115
www.centremapslive.co.uk

1:500 scale print at A4, Centre: 406315 E, 371512 N

©Crown Copyright. Licence no. 10001998

Mapping sourced from Ordnance Survey CENTREMAPSlive www.centremapslive.co.uk