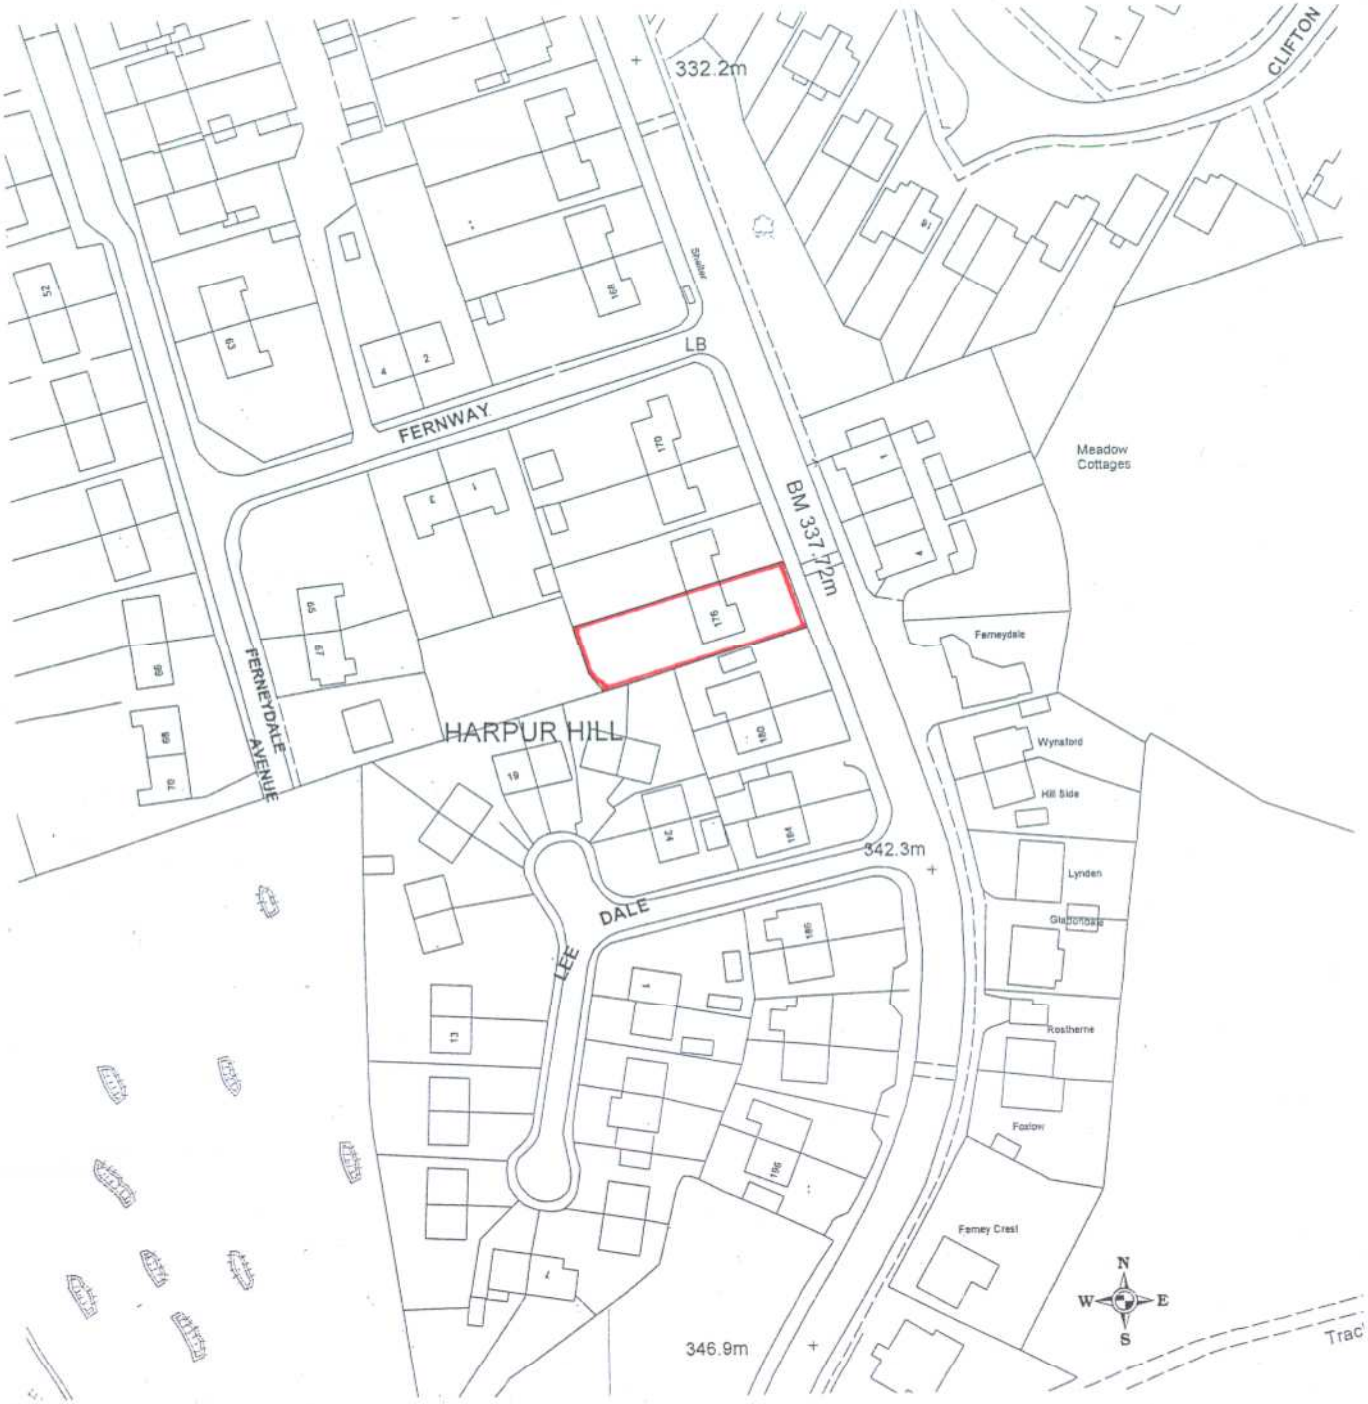

site location plan
176 HARPUR HILL ROAD · HARPUR HILL
Scale: 1·1250

Richard Mundy Building Design Ltd
Travel House
Buxton Road
Bakewell DE45 1BZ
Tel and Fax: 01629 815053