OS MAP
SCALE 1:1250

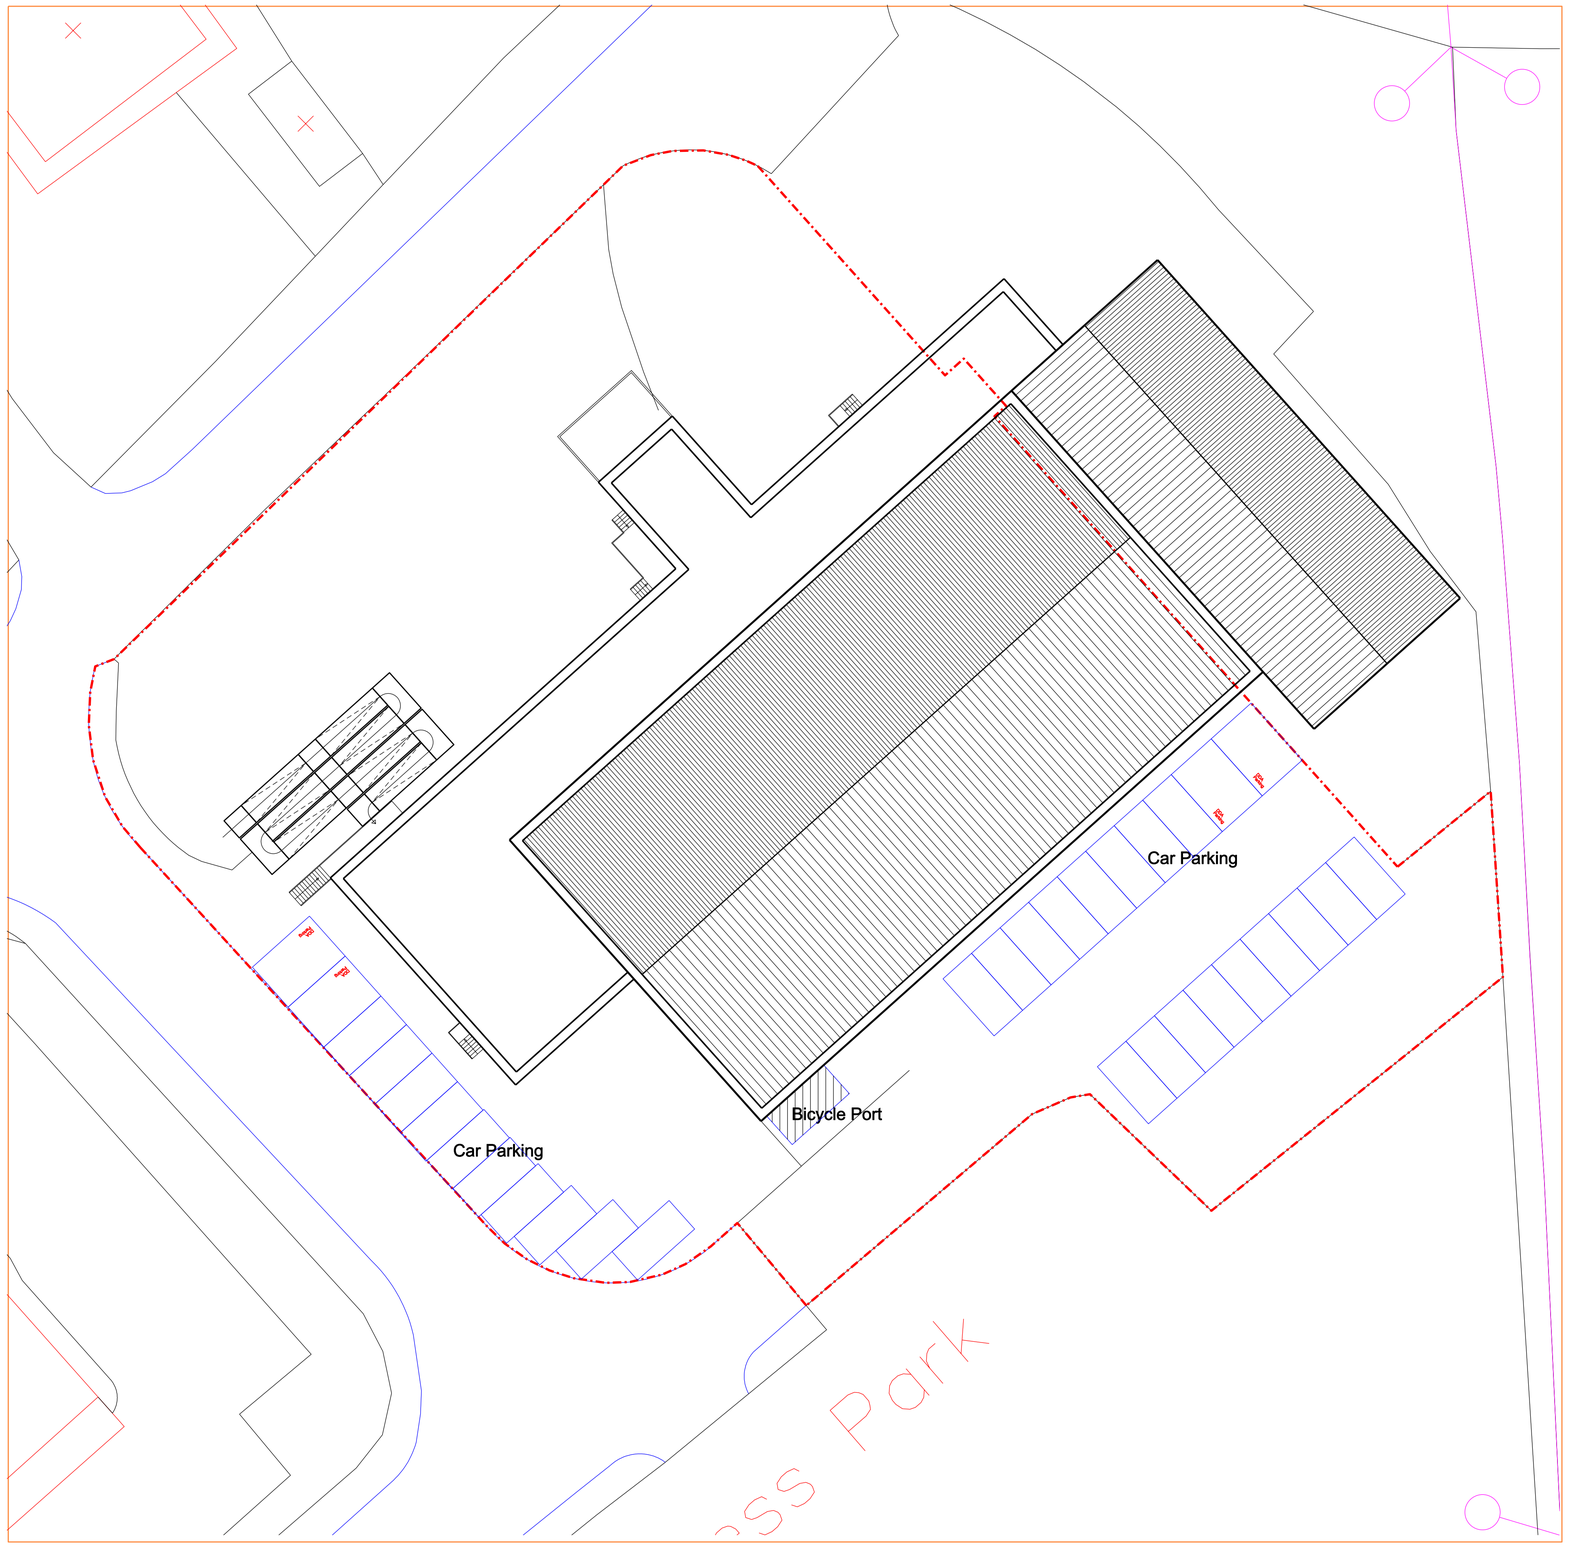

PROPOSED SITE PLAN
SCALE 1:200

General Notes

NOTES: -

This drawing must NOT be scaled.

Work shall not commence until all planning and building regulation approvals have been obtained in full.

All dimensions and levels to be checked on site prior to commencement of work on site.

Any discrepancies to be reported to the architect.

This drawing is for planning / building control purposes only. Detail design and specification shall be the sole responsibility of the contractor.

All drains & services to be located by contractor.

The Contractor is to allow for those items of work which are not specifically identified in the Contract Documents but which it is reasonable to expect an experienced contractor to identify from them as being necessary (such as but without prejudice to the foregoing - screws, noggins and support etc).

Amendments

ETTRIDGE ARCHITECTURE LTD

26 FERRIBY ROAD
HESSLE
EAST RIDING OF YORKSHIRE
HU13 0PG

01652 631545 (t) 01652 631547 (f) www.ettridge.net

Project:
Change of Use to: Rockhead House,
Staden Lane
Buxton
Derbyshire

Client:
Construction Safety Training Services Ltd

Drawing Title:
OS Map and Proposed Site Plan

Compass: N

Phase: **PLANNING**

Drawn by: CN

Checked by: DE

Drawing No: 10 39 - 200

Scale: 1:1250 / 1:200 @ A1

Date: March 2011

100% Recycled Paper