General Notes

NOTES: -

This drawing must NOT be scaled.

Work shall not commence until all planning and building regulation approvals have been obtained in full.

All dimensions and levels to be checked on site prior to commencement of work on site.

Any discrepancies to be reported to the architect.

This drawing is for planning / building control purposes only. Detail design and specification shall be the sole responsibility of the contractor.

All drains & services to be located by contractor.

Amendments:

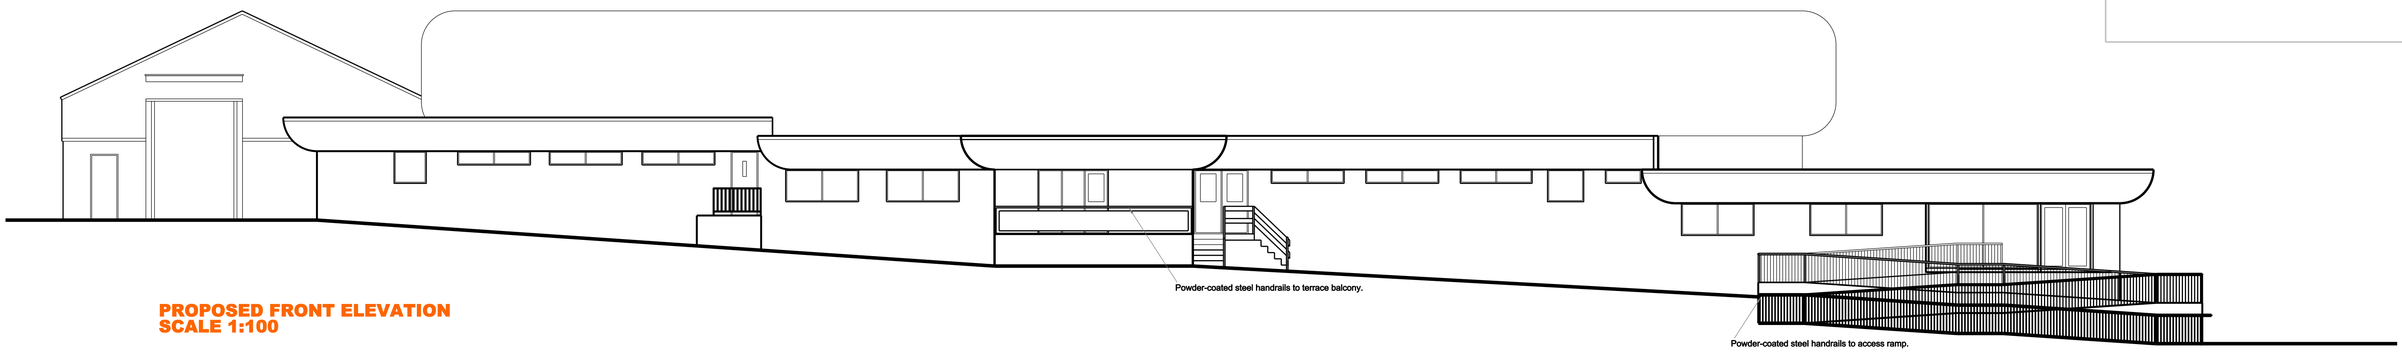

PROPOSED FRONT ELEVATION
SCALE 1:100

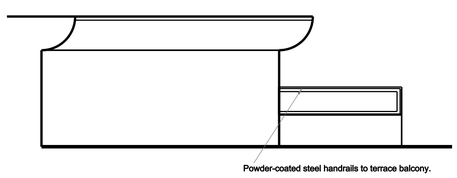

PROPOSED PARTIAL SIDE ELEVATION OF THE 'CAFE TERRACE'
SCALE 1:100

Project:	**ETTRIDGE ARCHITECTURE LTD**	
Change of Use to: Rockhead House, Staden Lane, Buxton, Derbyshire	ETTRIDGE ARCHITECTURE LTD 26 FERRIBY ROAD HESSLE EAST RIDING OF YORKSHIRE HU13 0PG	
Client:	01652 631545 (t) 01652 631547 (f) www.ettridge.net	
Construction Safety Training Services Ltd	Compass: N	Phase: **PLANNING**
Drawing Title:	Drawn by: CN	Checked by: DE
Proposed Elevations	Drawing No: 10 39 - 106	Scale: 1:100 @ A1 Date: May 2011

100% Recycled Paper