General Notes

NOTES: -

This drawing must NOT be scaled.

Work shall not commence until all planning and building regulation approvals have been obtained in full.

All dimensions and levels to be checked on site prior to commencement of work on site.

Any discrepancies to be reported to the architect.

This drawing is for planning / building control purposes only. Detail design and specification shall be the sole responsibility of the contractor.

All drains & services to be located by contractor.

Amendments:

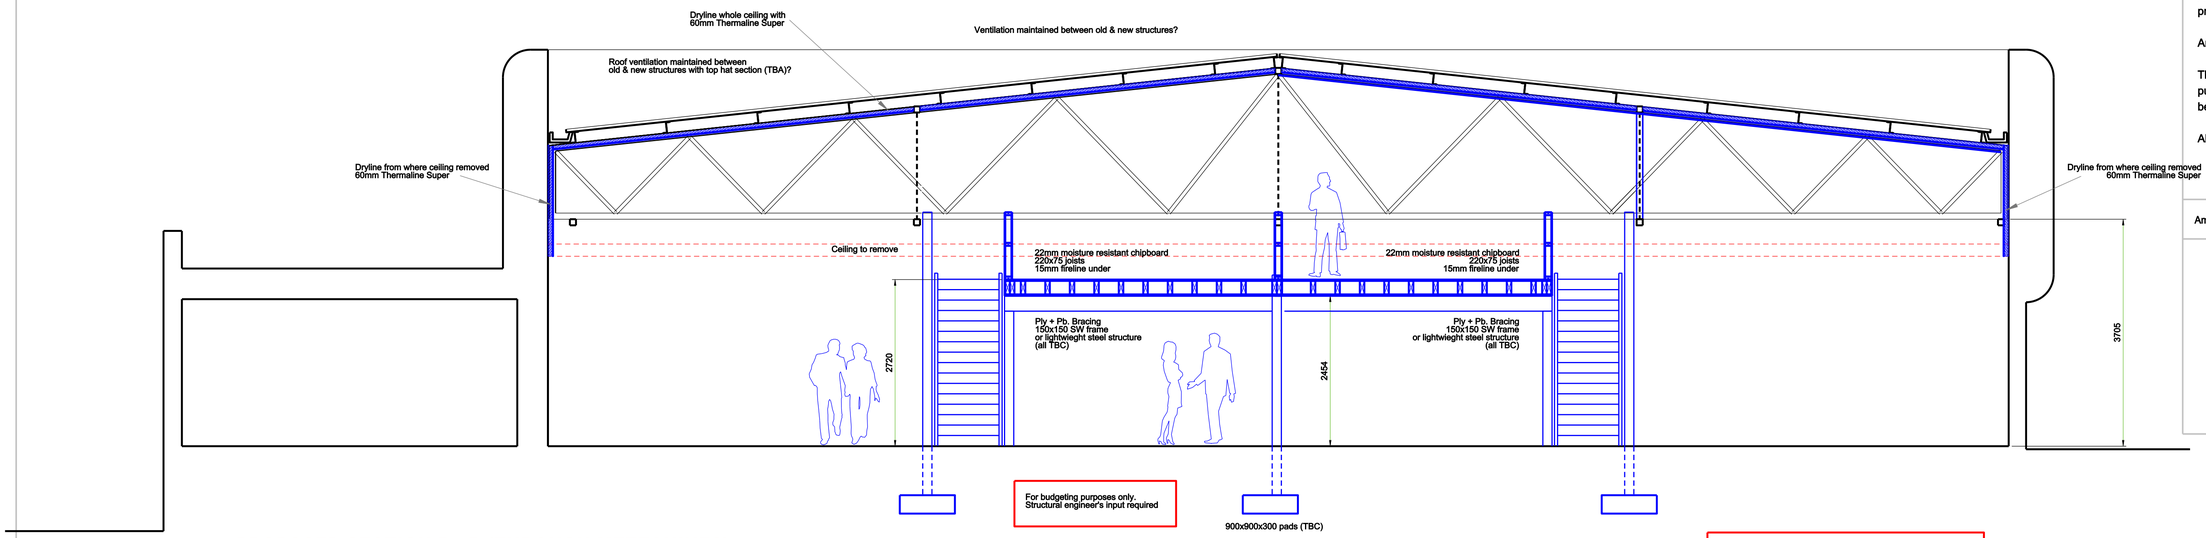

PROPOSED SECTION B - B (THROUGH MEZZANINES)
SCALE 1:50

Budget price to include: -

Removal of all ceiling panels. Possible reuse to be considered?
Drylining & insulating to whole underside of roof.
Drylining & insulating to upper parts of walls.

Possible plasterboard for fire proofing to existing wall coverings.

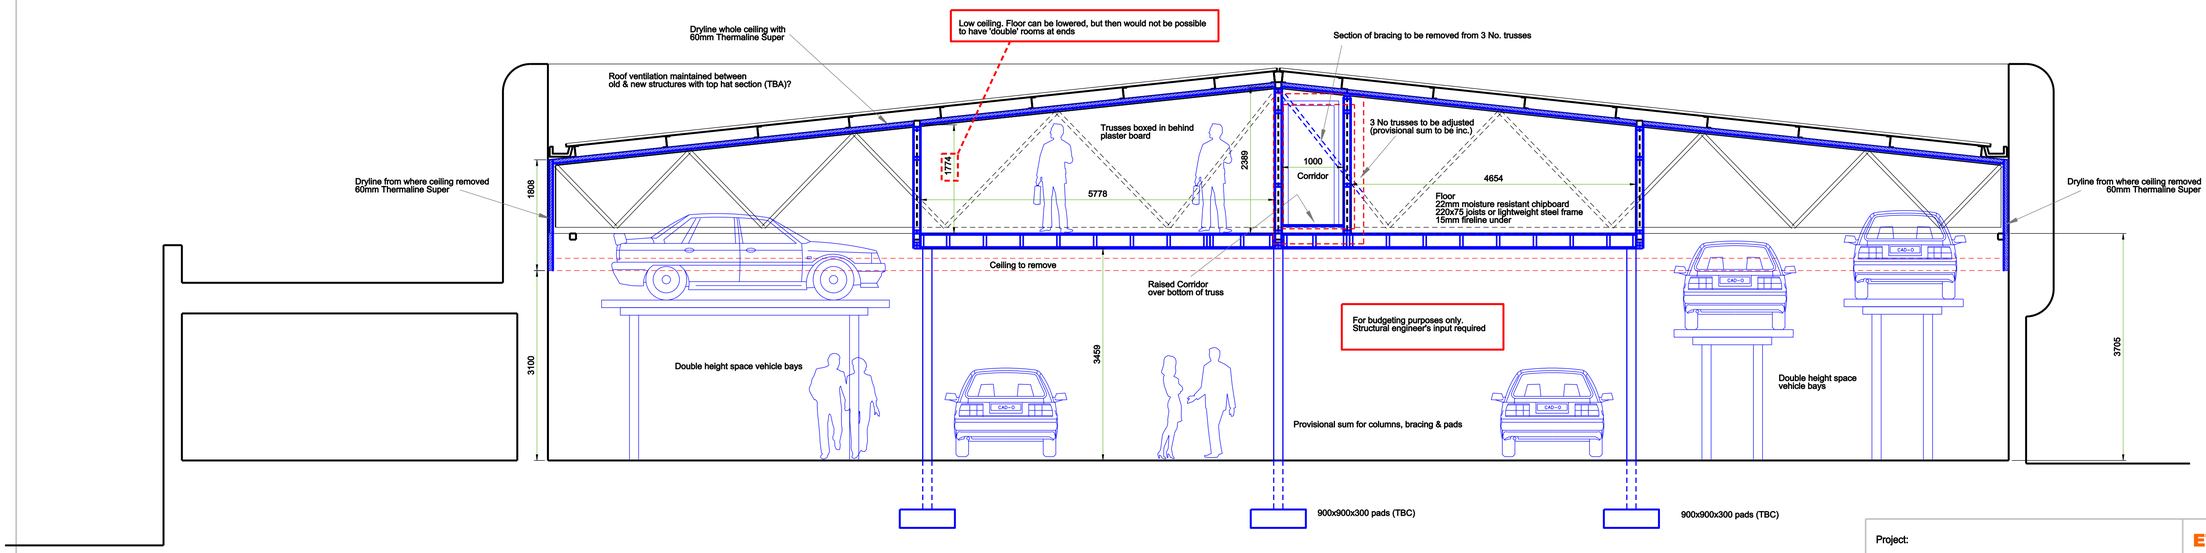

PROPOSED SECTION A - A (THROUGH NEW FIRST FLOOR TRAINING ROOMS)
SCALE 1:50

Project:	**ETTRIDGE ARCHITECTURE LTD**
Change of Use to: Rockhead House, Staden Lane Buxton Derbyshire	ETTRIDGE ARCHITECTURE LTD 26 FERRIBY ROAD HESSLE EAST RIDING OF YORKSHIRE HU13 0PG
Client:	01652 631545 (t) 01652 631547 (f) www.ettridge.net
Construction Safety Training Services Ltd	Compass: N / Phase: **FEASIBILITY**
Drawing Title:	Drawn by: CN / Checked by: DE
Proposed Sections - V4	Drawing No: 10 39 - 105 / Scale: 1:50 @ A1 / Date: February 2011

100% Recycled Paper