
8 Scaliot Close, New Mills, HPK / 2011 / 0187.

drg 11.3 / 2A

proposed ground floor

1 : 50

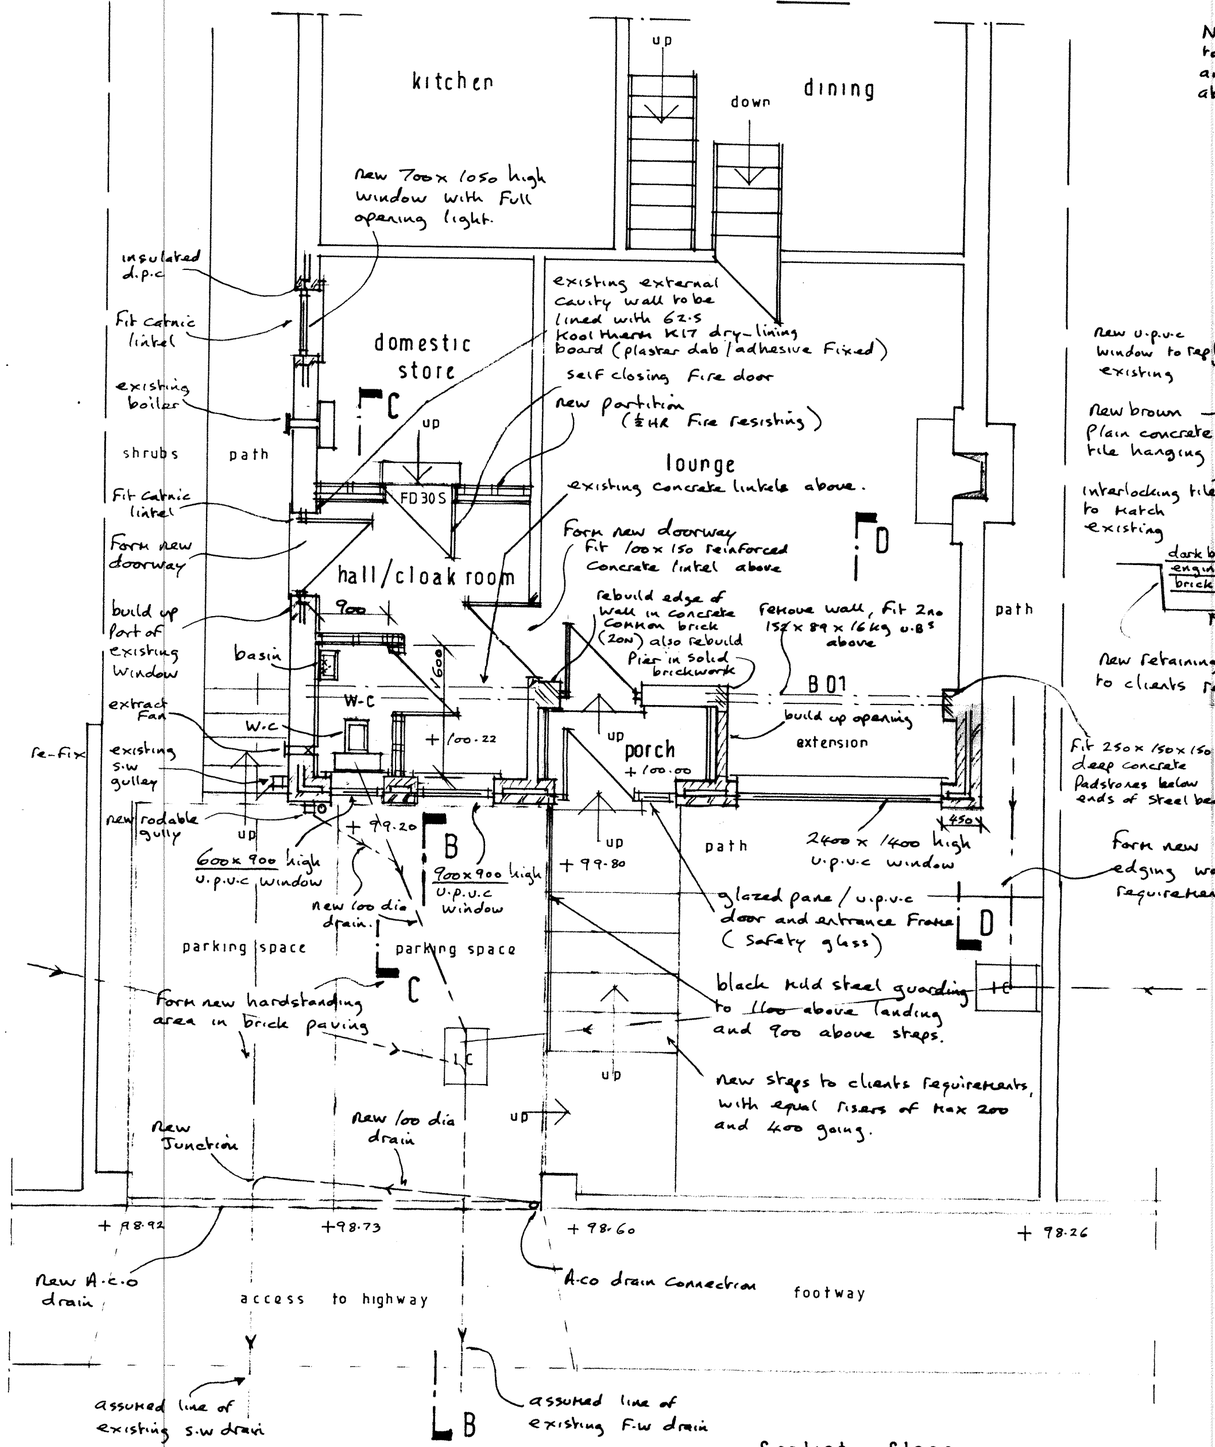


Note - new First Floor windows to have escape opening lights and cill to be Minimum 800 above Floor level.


proposed elevations

1 : 100


front

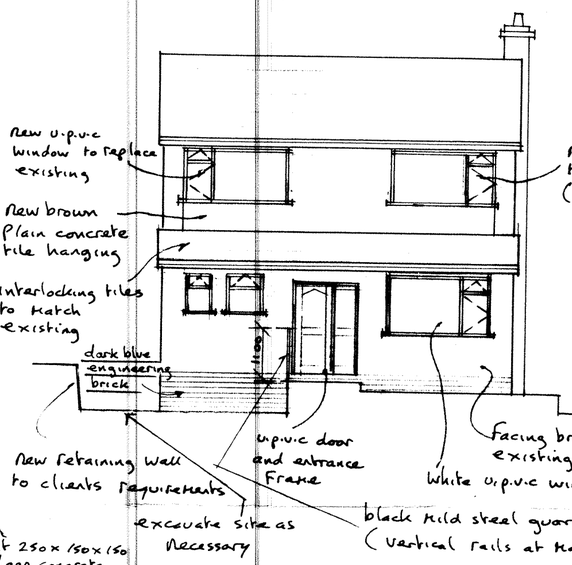


side

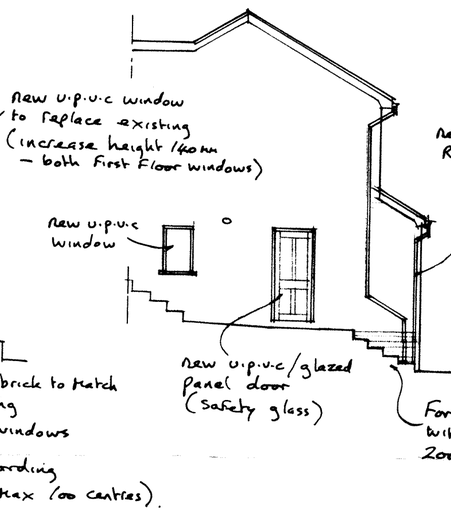

side

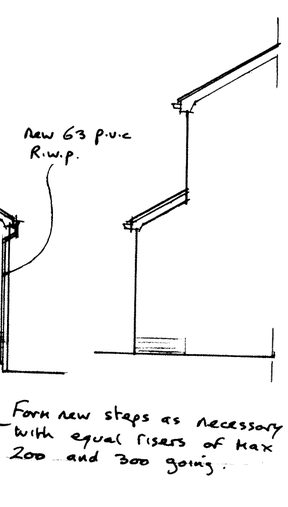

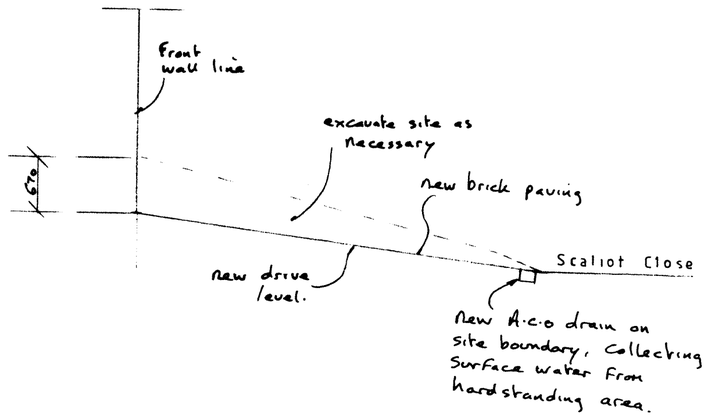

section BB

1 : 50

Note - Contractor to establish exact line and invert level of existing drains at Commencement of Work, Carry out alterations as necessary

John F. Lomas. M.R.I.C.S., M.B.Eng
Rothbury
Chapel Road
Hayfield
High Peak SK22 2JF
Tel. 01663 745186