archer architects
Copyright Archer Architects. All dimensions to be verified on site.

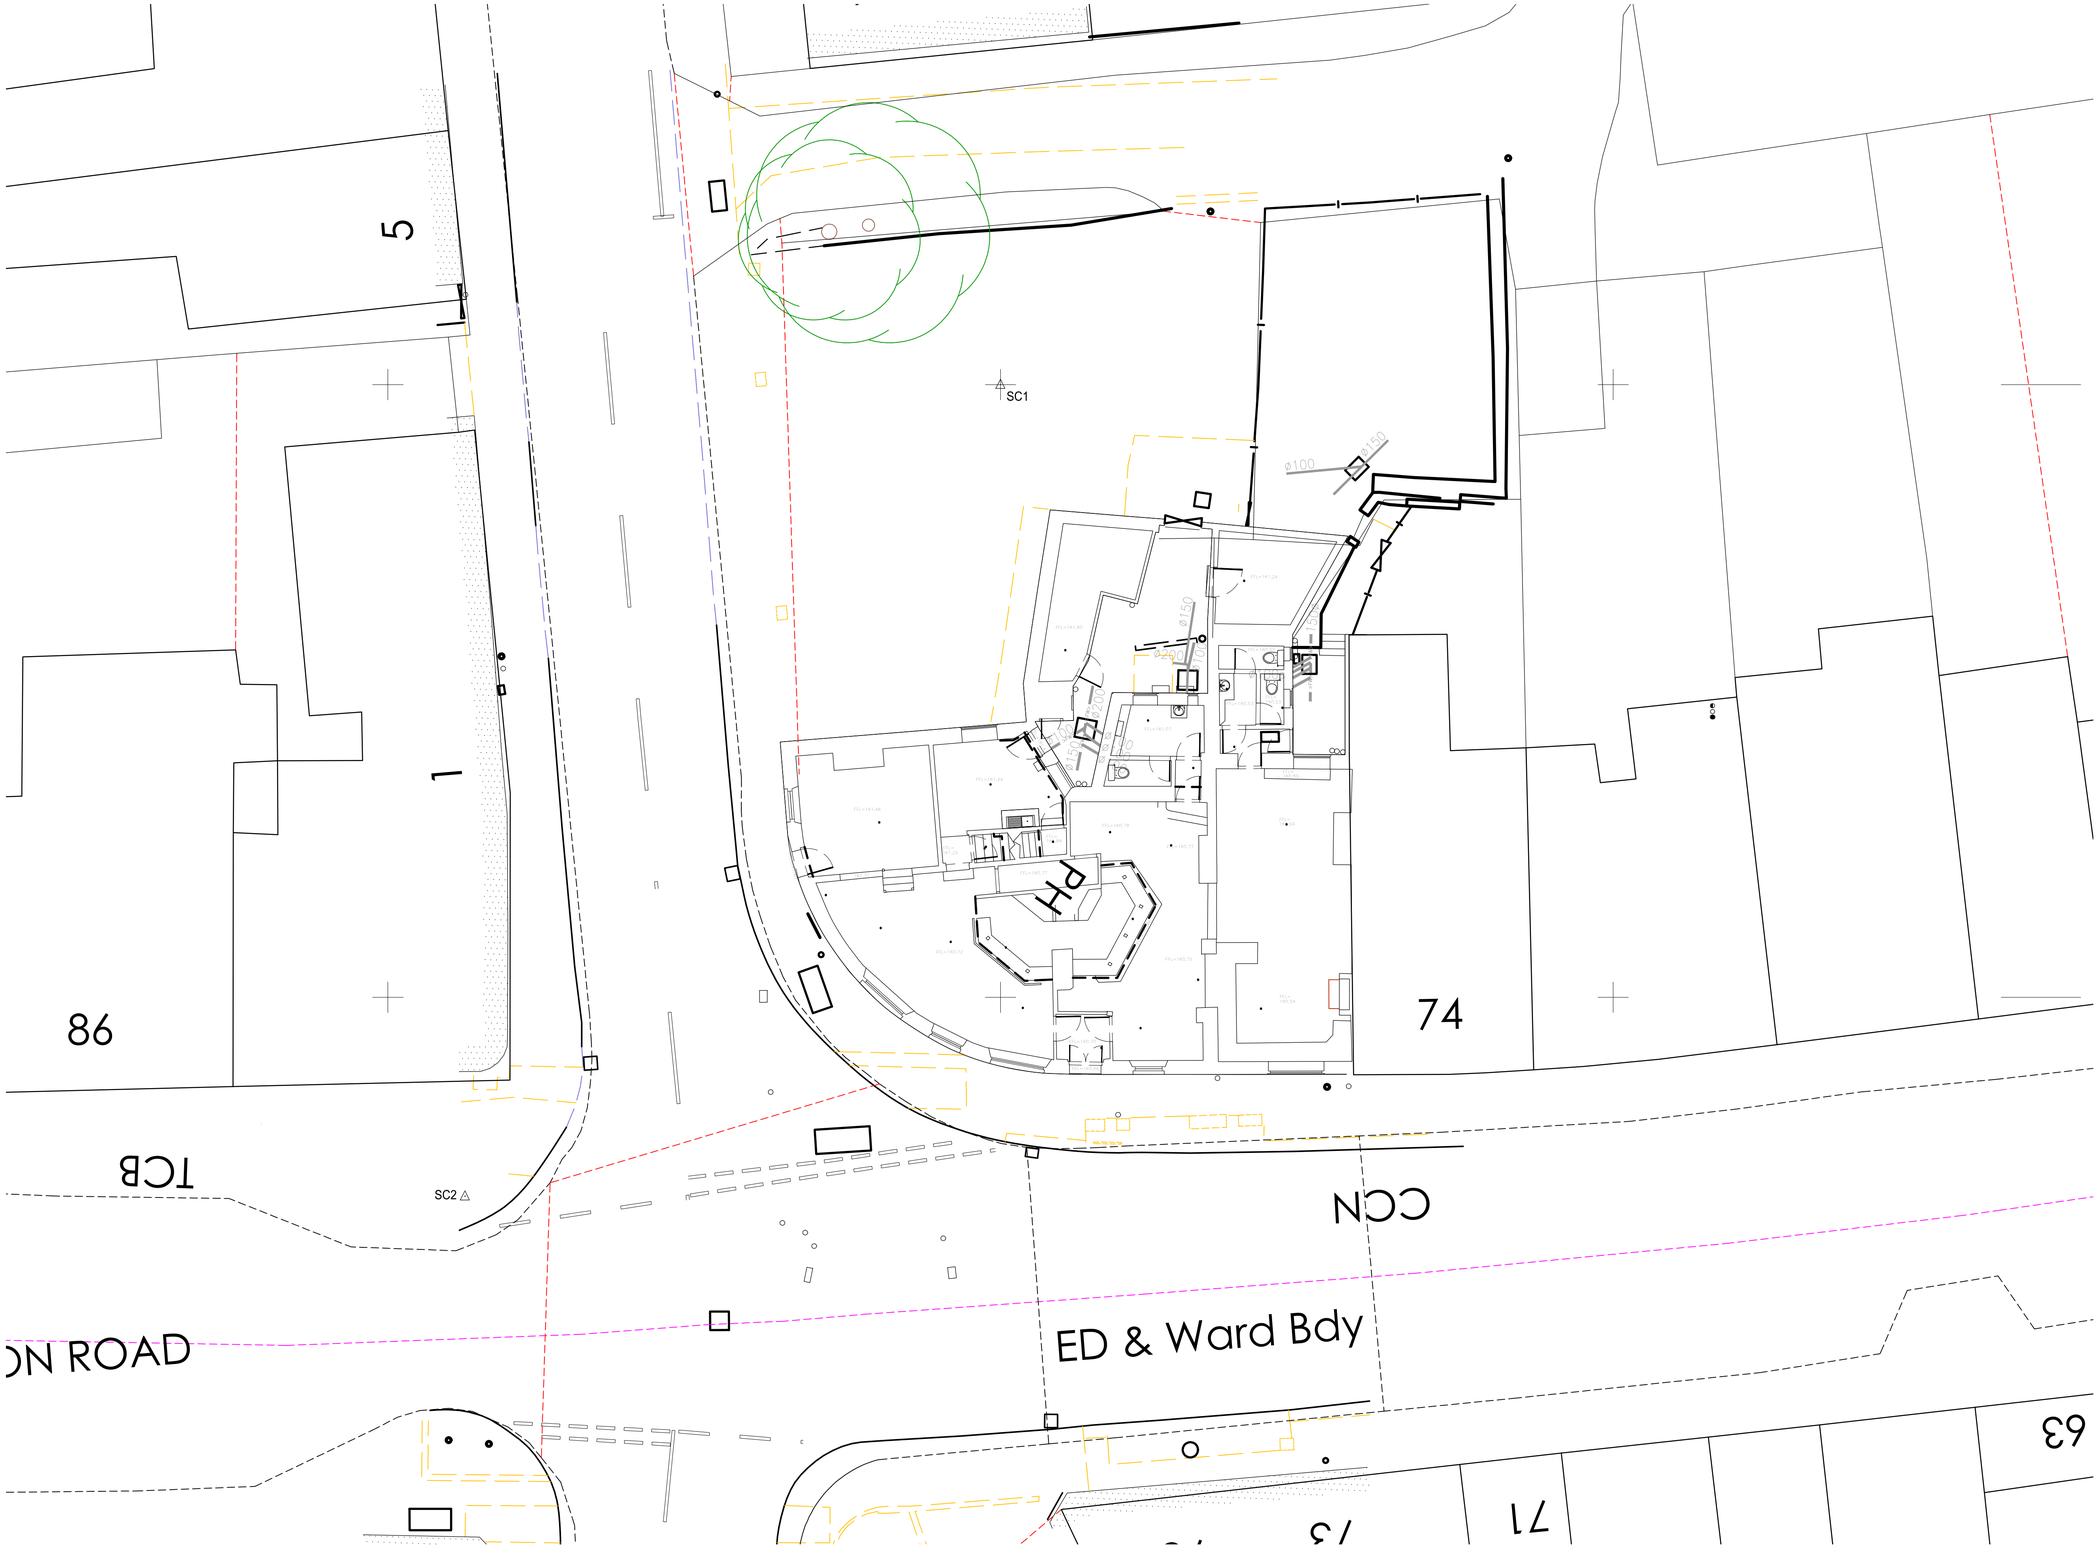

1:100 SCALE EXISTING BUILDING PLAN

For PLANNING Purposes

Revision: | By | Approved

archer architects
Office 7, Gateway 1000
Arlington Business Park
Whittle Way
Stevenage
Hertfordshire
SG1 2FP

t: 01438 749400
f: 01438 749591
e: arc@archer.uk.com
www.archerarchitects.co.uk

Client:
ASHBOURNE ESTATES

Project:
MARSONS ARMS, 87 STATION RD, HADFIELD, SK13 1DL

Drawing Title:
EXISTING BUILDING PLAN
PLANNING APPLICATION

Scale:	Date:	Drawn:	Checked:
1:100@A1	06.04.11	jsa	--

Project No:	Drawing No:	Revision:
4186	(P)112	