SHEET 1A.

HPK/2011/0132

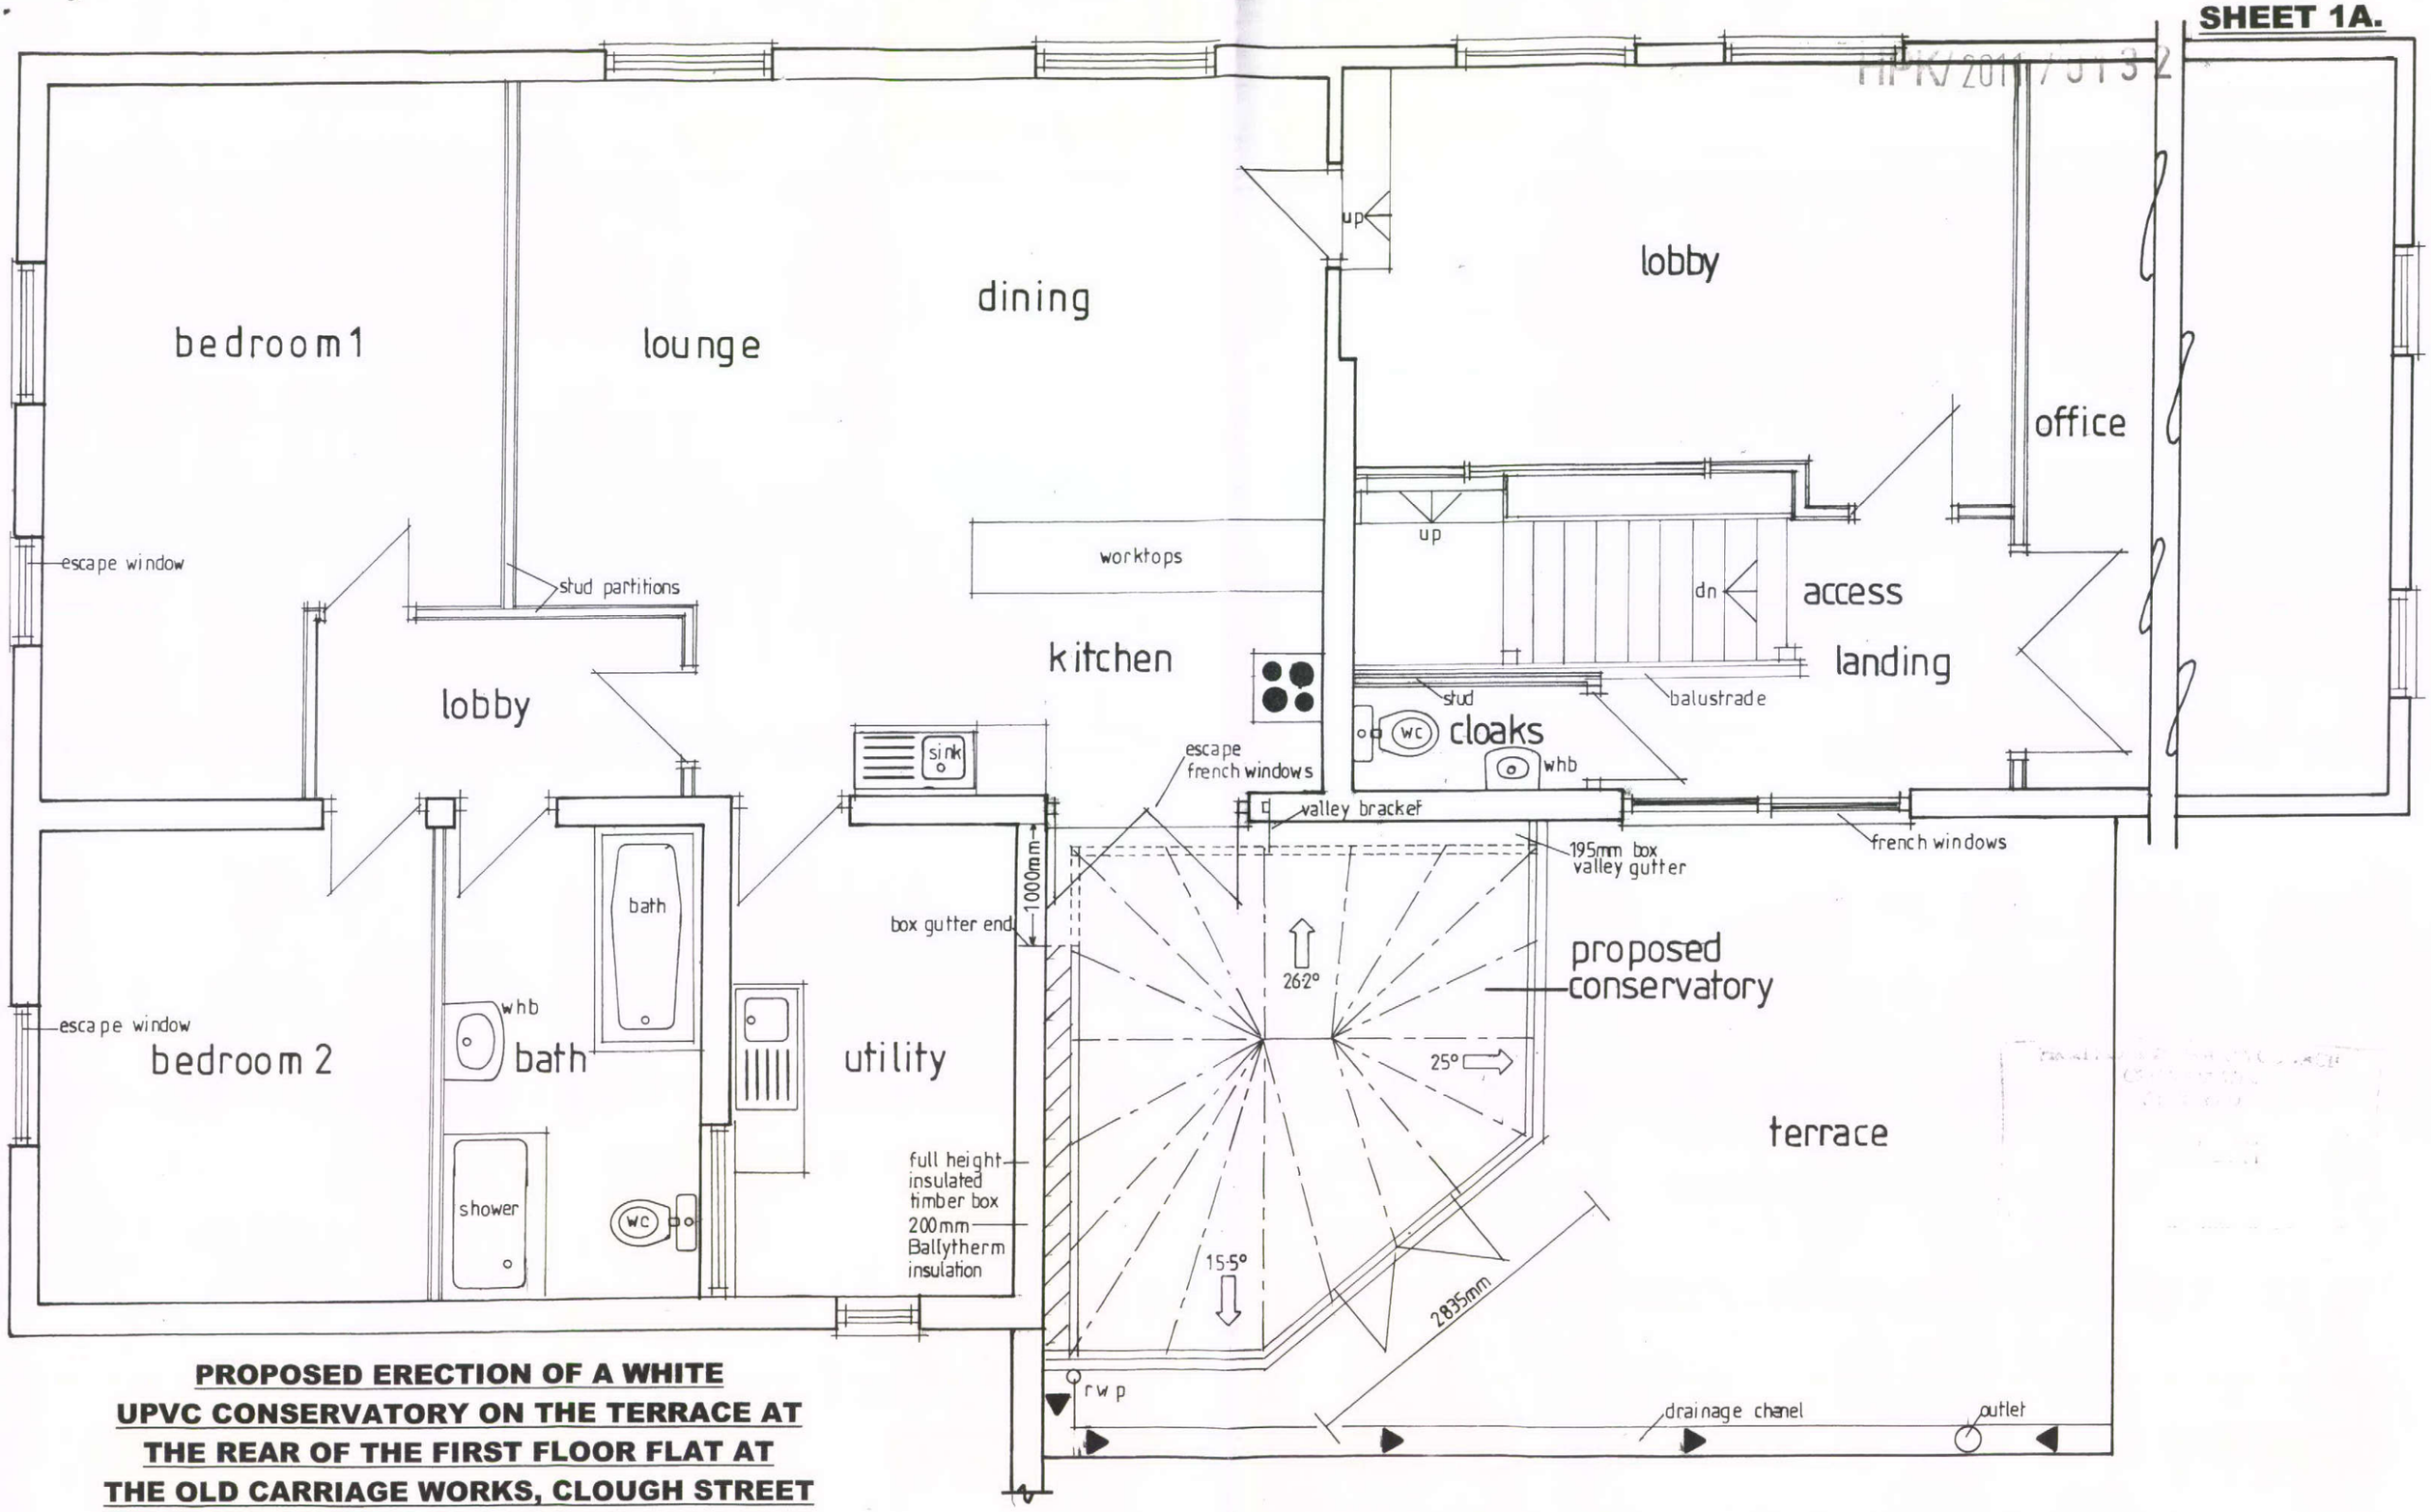

PROPOSED ERECTION OF A WHITE UPVC CONSERVATORY ON THE TERRACE AT THE REAR OF THE FIRST FLOOR FLAT AT THE OLD CARRIAGE WORKS, CLOUGH STREET BUXTON, DERBYSHIRE. SK17 6LJ.

FOR MR I. P. LEWIS.

SCALE 1: 50. APRIL 2011.

ADDITIONAL DRAWINGS TO SUPPORT APPLICATION REF NOS HPK/2011/0132 AND FP/2011/0072.

PROPOSED FIRST FLOOR PLAN.

THAT SHOWS THE POSITION OF THE CONSERVATORY.