
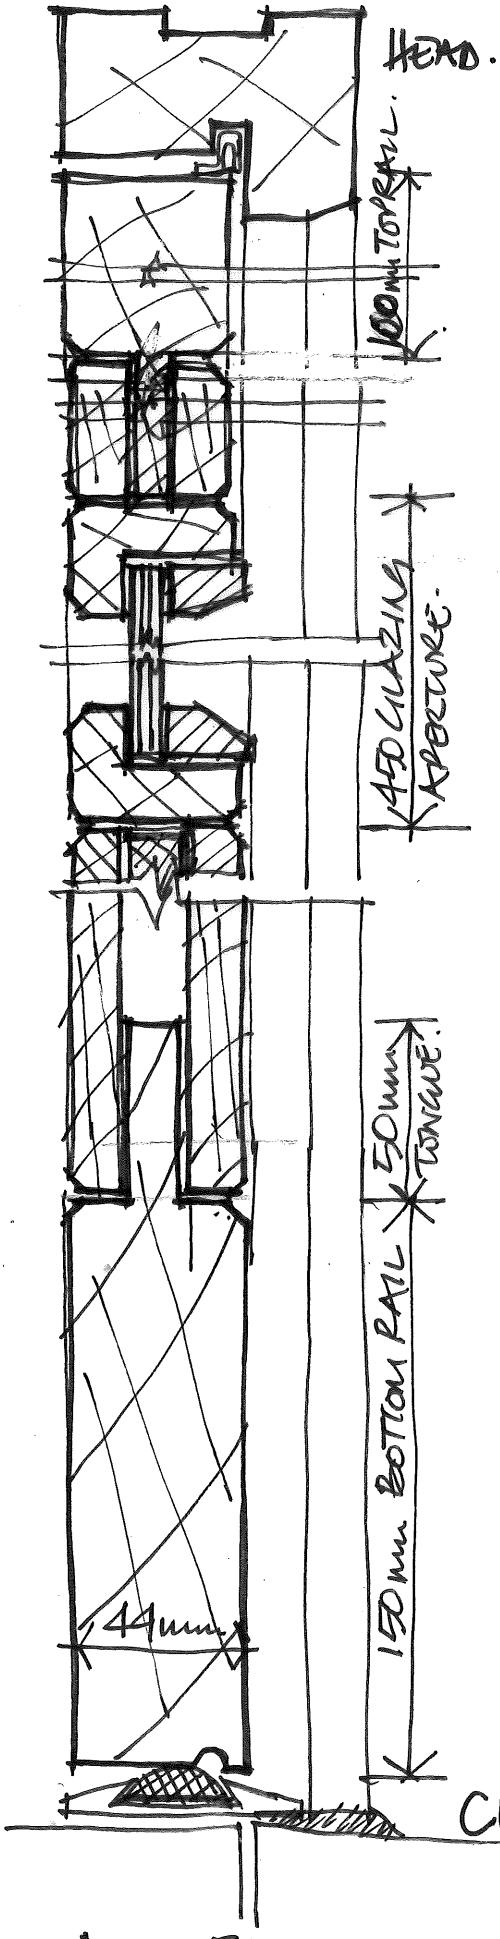


DOOR FRAME + VERTICAL SECTION 1:2 (HALF SCALE).

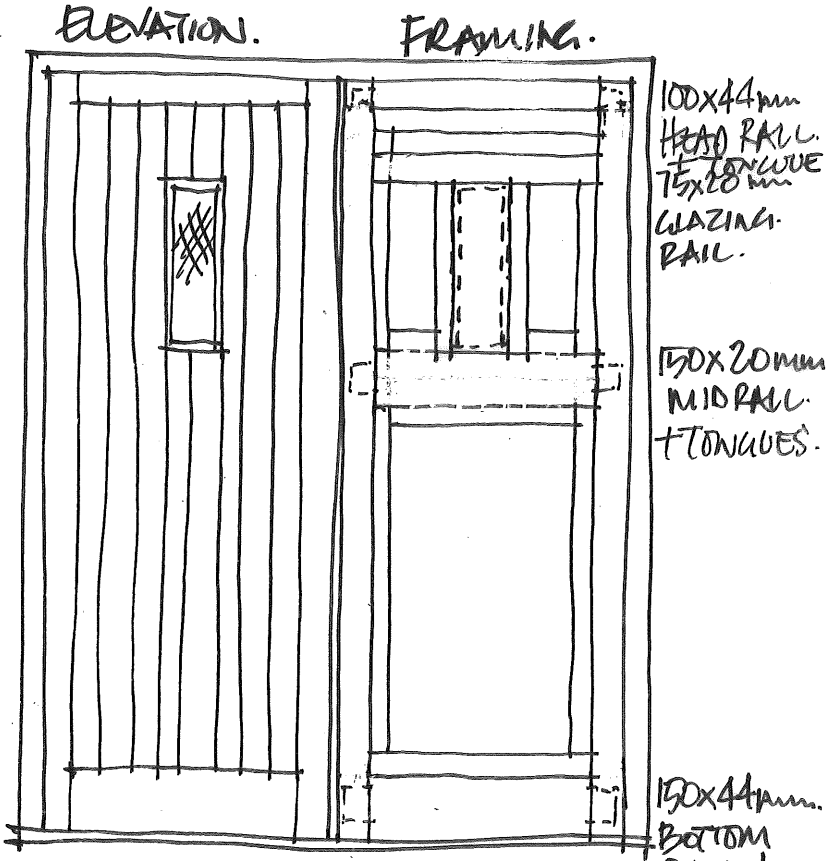

FRONT ENTRANCE DOOR
1:20. FRAME + ELEVATION. SMALL GLAZED PANEL.

MORTICE AND TENNED MAIN FRAME AND MID-RAIL.

TFA-ARCHITECTS LTD.
DRG. No. XX1002. WD40.
DOOR DETAILS. PLOT 1.
1:20 + HALF FULL SCALE.

06.05.2011.