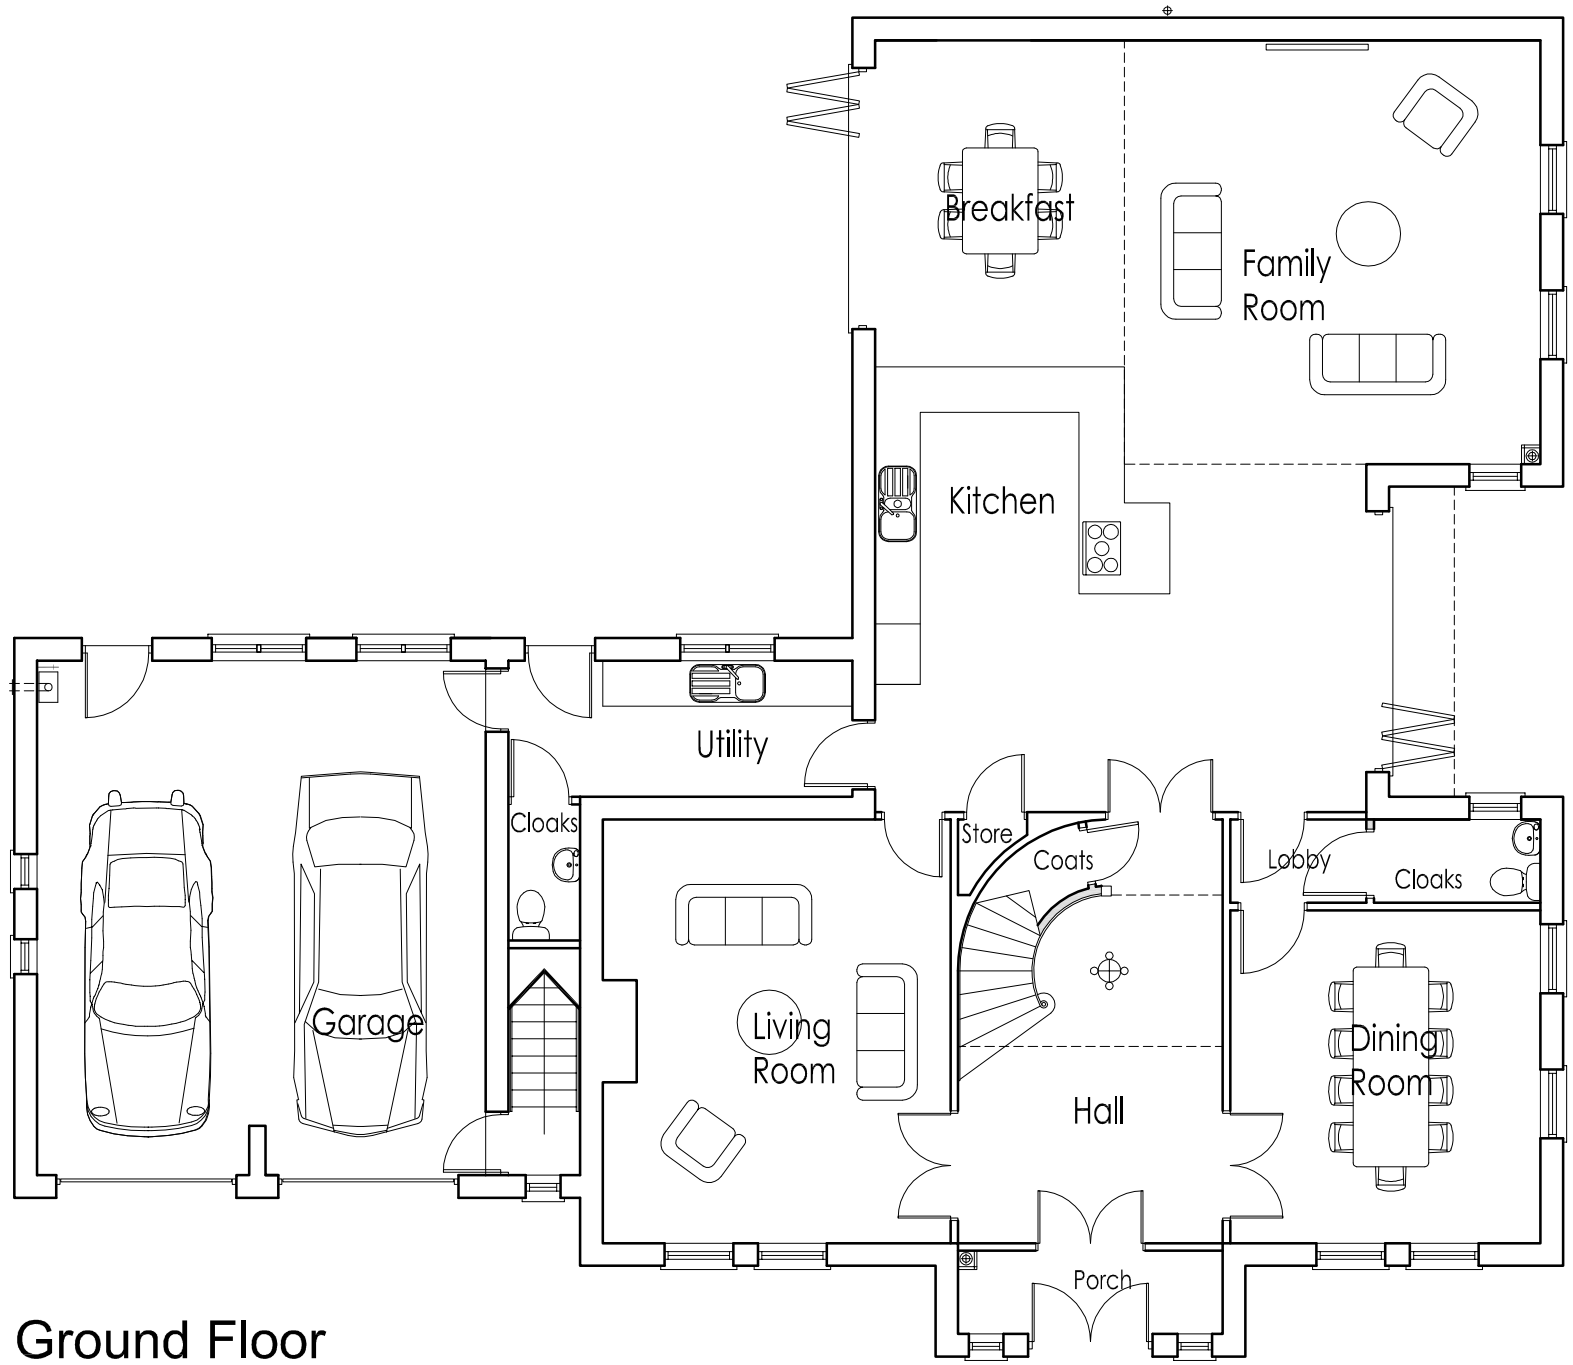


Ground Floor

TFA
ARCHITECTS

The Old Vicarage
Stone Heyes Lane
Barnton Northwich
Cheshire CW8 4QS
Tel: 01606 892 296
Fax: 01606 892 325

NORTH ROAD/TALBOT ROAD, GLOSSOP

PLANNING DRAWING - PLOT 1
GROUND FLOOR PLAN

0 1 2 3 4 5 m
1:100 @ A3
30.03.11

1002.
PL01.REV.*