


APP/2011/0184

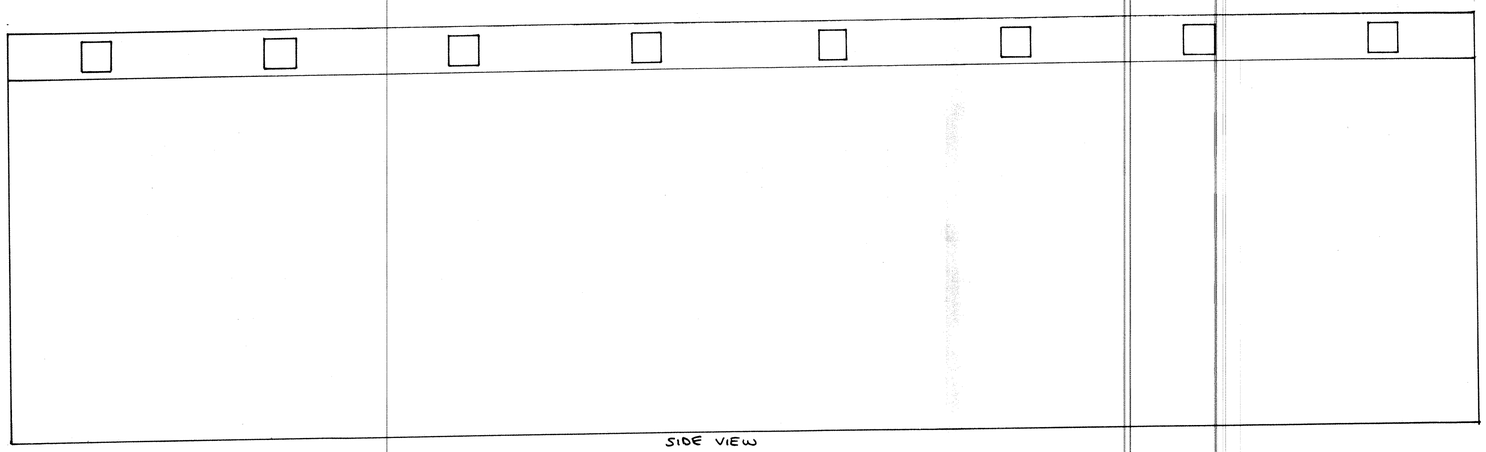

SIDE VIEW

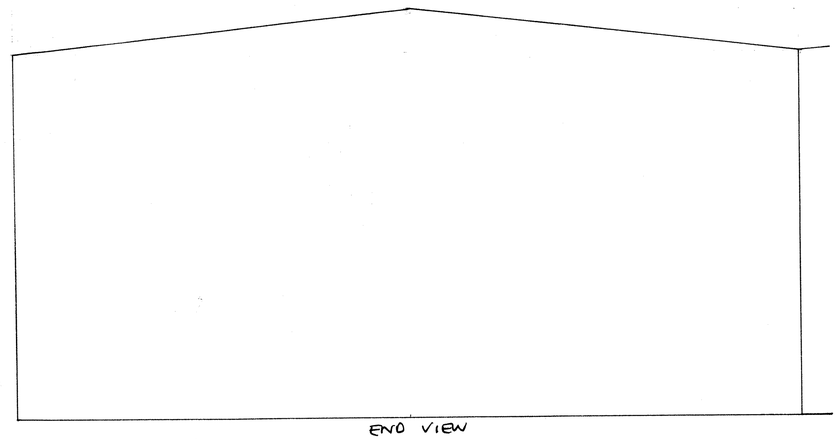

END VIEW

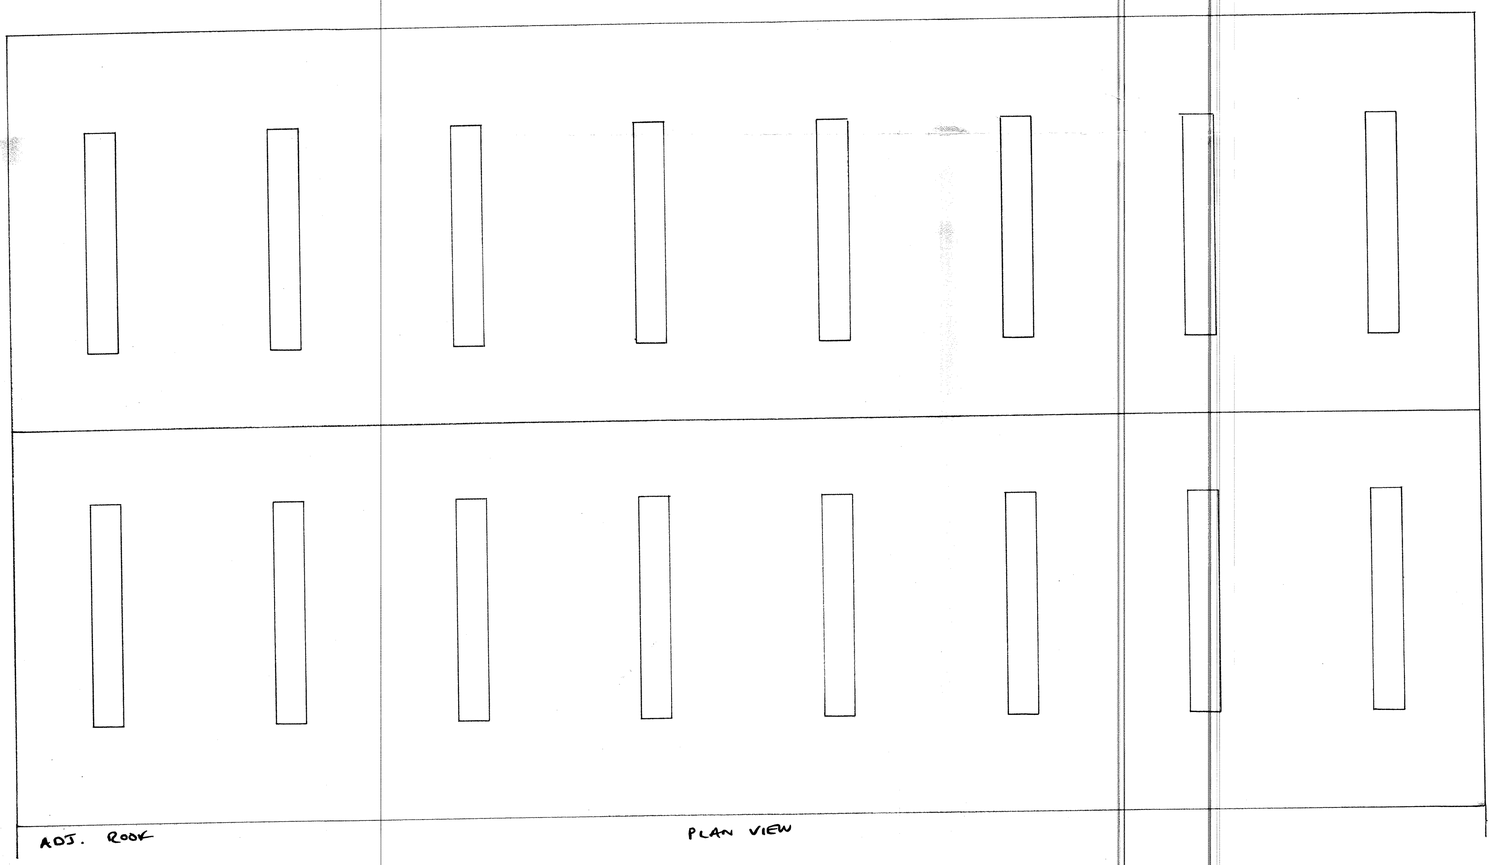

ADJ. ROOF

PLAN VIEW

iGen Energy www.igen-energy.com	1 CHARNOCK GARDENS PENWORTHAM, PRESTON PR1 9PG. 0800 6785439
CLIENT : SELDEN RESEARCH LTD	
JOB TITLE : SOLAR PHOTOVOLTAIC INSTALLATION	
DWG TITLE : HIGH BAY - EXISTING (NO PANELS)	
SCALE : 1 : 100	DATE :
DWG NO. SEL/HIGH	