

2011 / 018

PANELS NOT VISIBLE FROM SIDE VIEW DUE TO ADJACENT ROOF

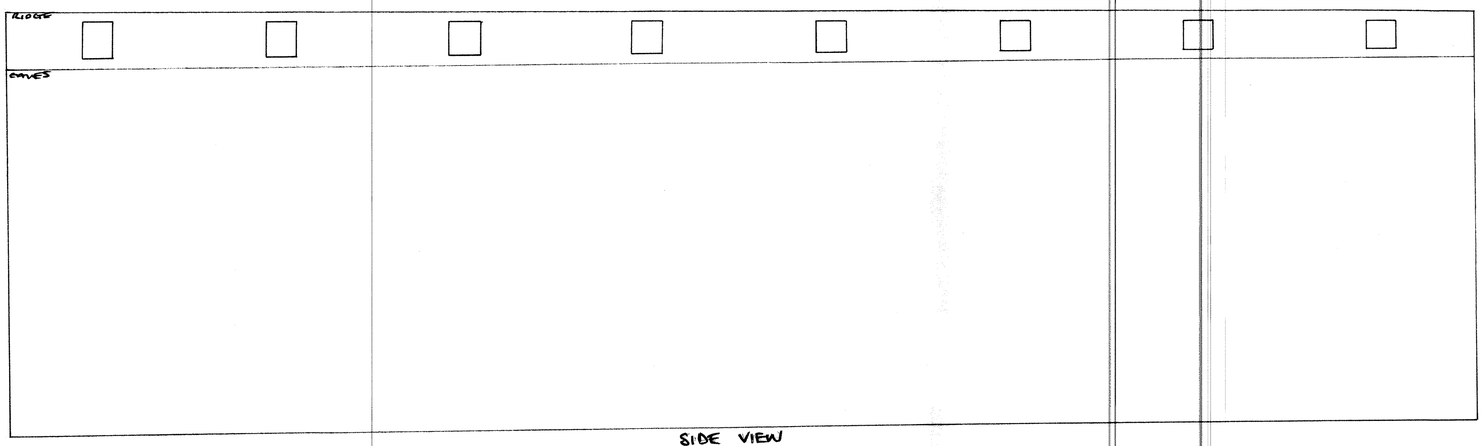


SIDE VIEW

PANELS TO PROJECT 47mm FROM EXISTING ROOFLINE

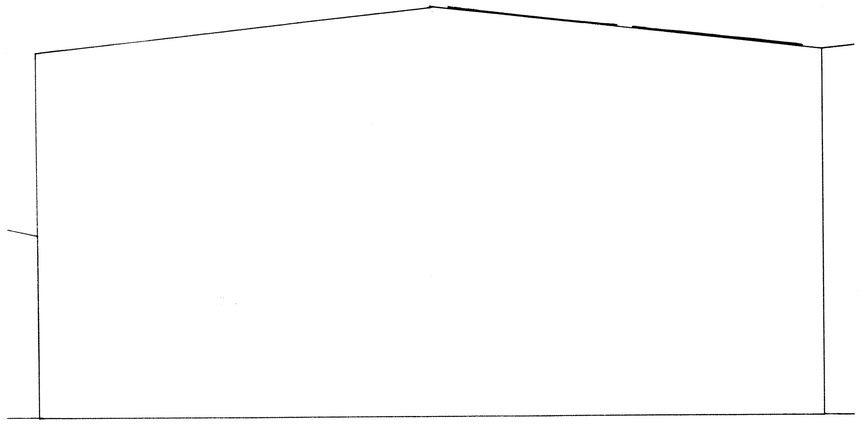

END VIEW

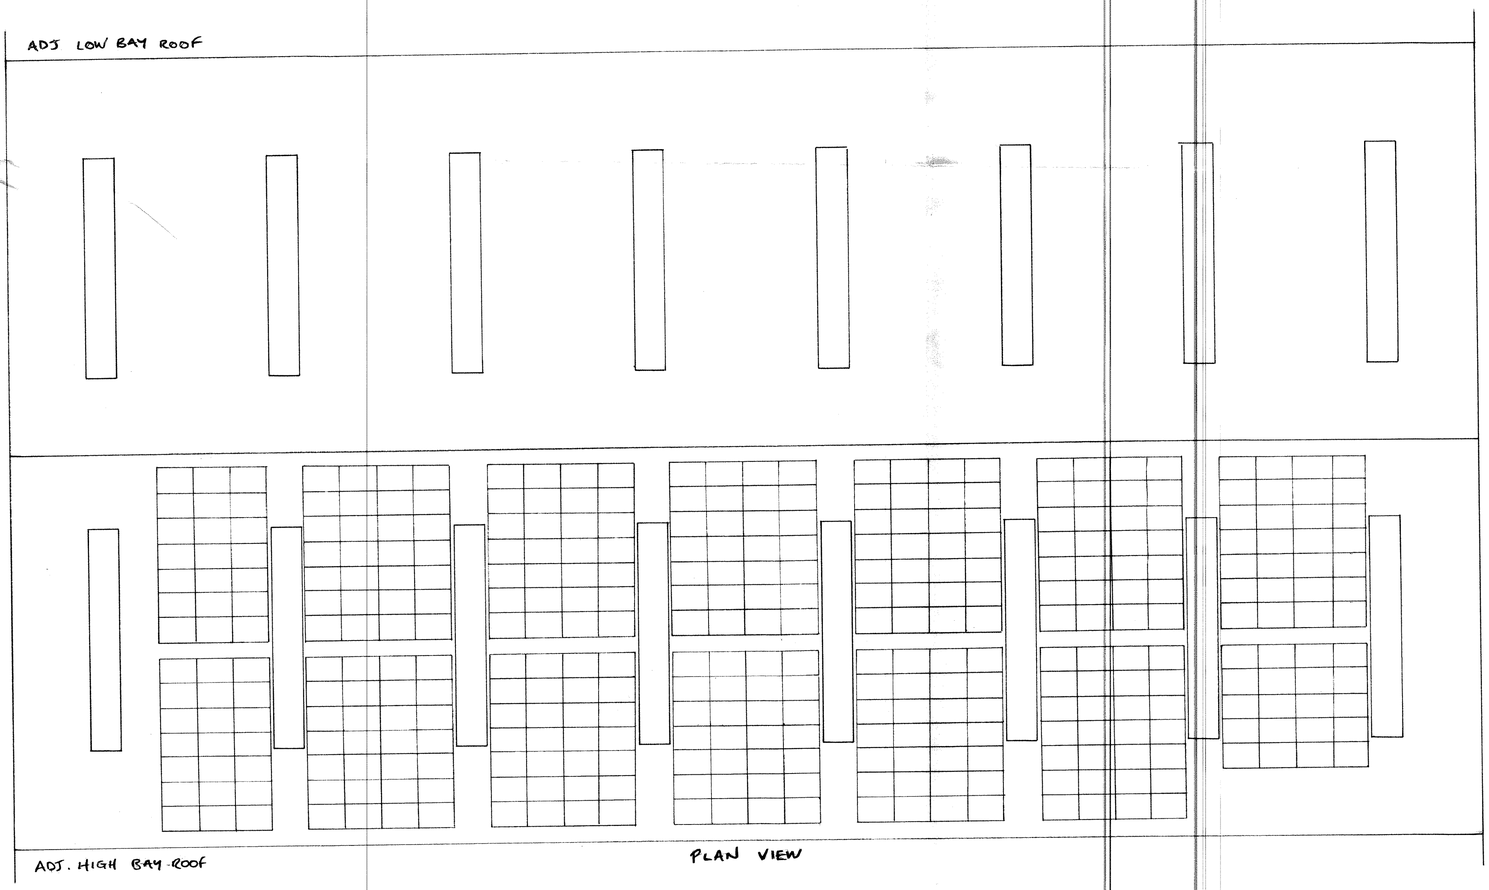

PLAN VIEW

iGen Energy www.igen-energy.com	1 CHARNOCK GARDENS PENWORTHAM, PRESTON PR1 9PG. 0800 6785439
CLIENT : SELDEN RESEARCH LTD	
JOB TITLE : SOLAR PHOTOVOLTAIC INSTALLATION	
DWG TITLE : HIGH BAY WITH PV PANELS	
SCALE : 1 : 100	DATE :
DWG NO. SEL/HIGH PV	