
APR 2011 / 018

EXISTING ROOF AREA
- UNAFFECTED

EXISTING ROOF AREA (HIGH BAY)
- WITH SOLAR PANELS
(SEE DWG NO. SEL/HIGH)

EXISTING ROOF AREA (HIGH BA
- UNAFFECTED

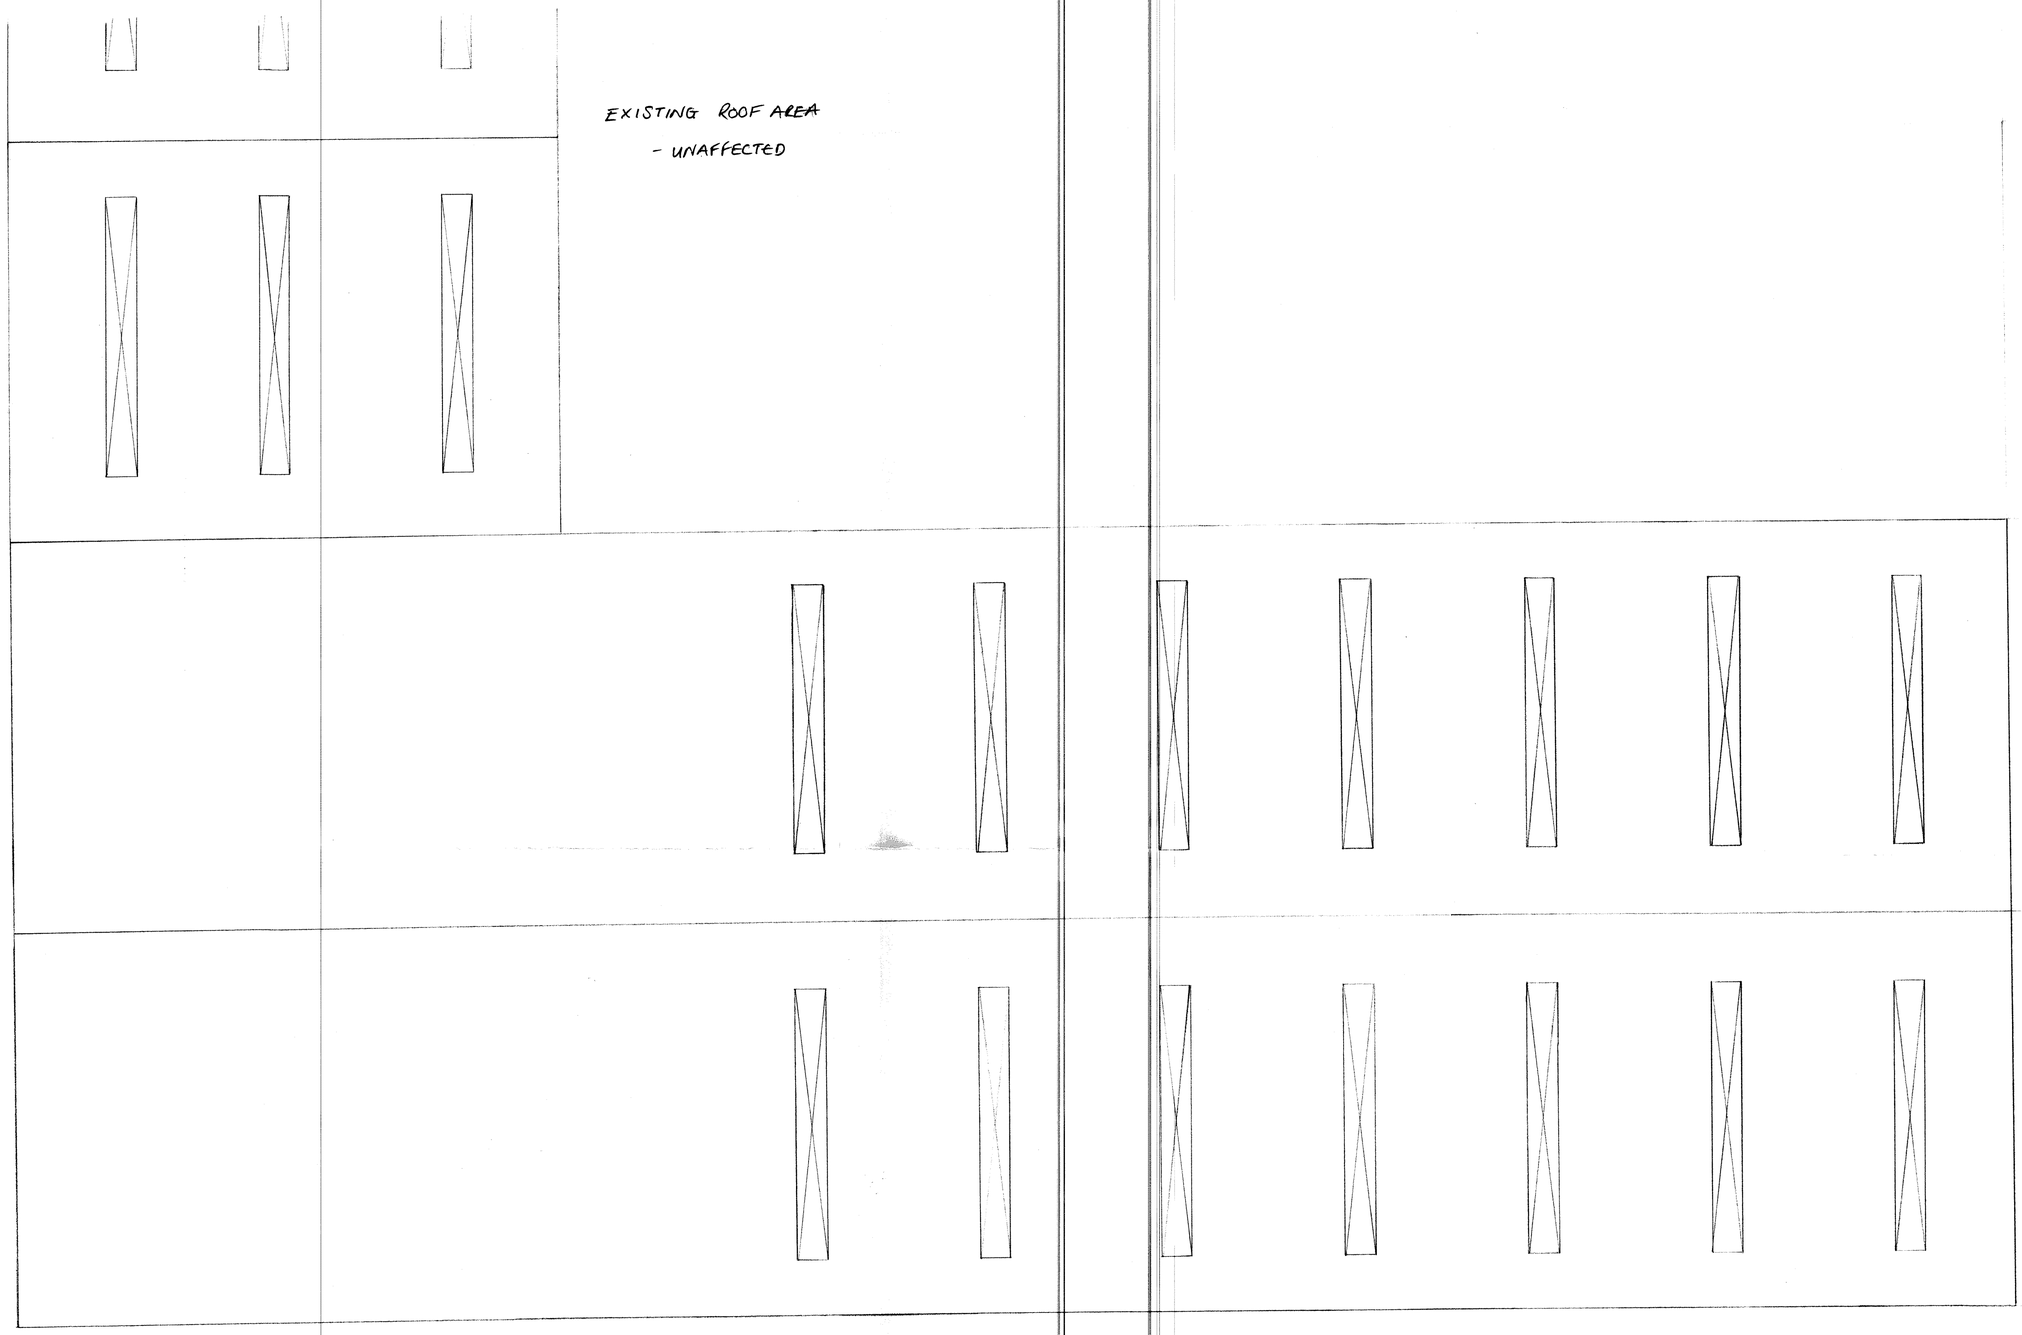

iGen Energy www.igen-energy.com	1 CHARNOCK GARDENS PENWORTHAM, PRESTON PR1 9PG 08006785439
CLIENT: SELDEN RESEARCH	
JOB TITLE: SOLAR PHOTOVOLTAIC INSTALLATION	
DWG TITLE: PLAN OF LOW BAY - EXISTING (NO PANELS	
SCALE : 1:100	DATE: APRIL 2011
DWG NO: SEL/LOW REV: A	