

APP/2011/0184

EXISTING ROOF AREA
- UNAFFECTED

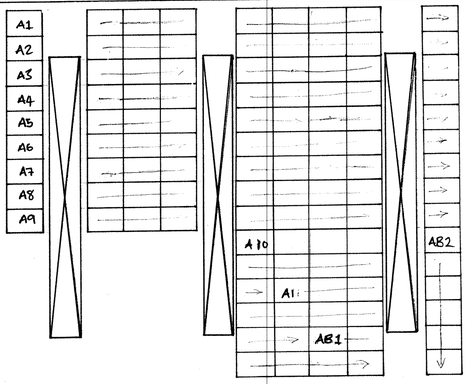

EXISTING ROOF AREA
- WITH SOLAR PANELS (HIGH BAY)
(SEE DWG NO. SEL/HIGH)

EXISTING ROOF AREA (HIGH BAY)
- UNAFFECTED

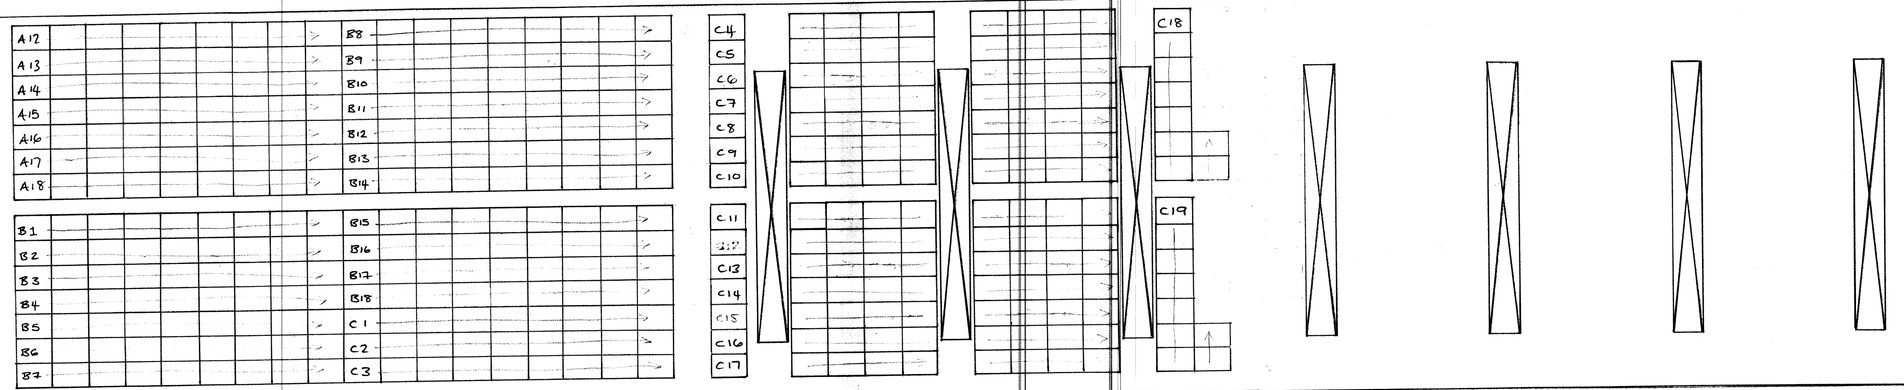

iGen Energy www.igen-energy.com	1 CHARNOCK GARDENS PENWORTHAM, PRESTON PR1 9PG 08006785439
CLIENT: SELDEN RESEARCH	
JOB TITLE: SOLAR PHOTOVOLTAIC INSTALLATION	
DWG TITLE: PLAN OF LOW BAY WITH PV PANELS	
SCALE: 1:100	DATE: APRIL 2011
DWG NO: SEL/LOWPV	