

PRV 2011/0184

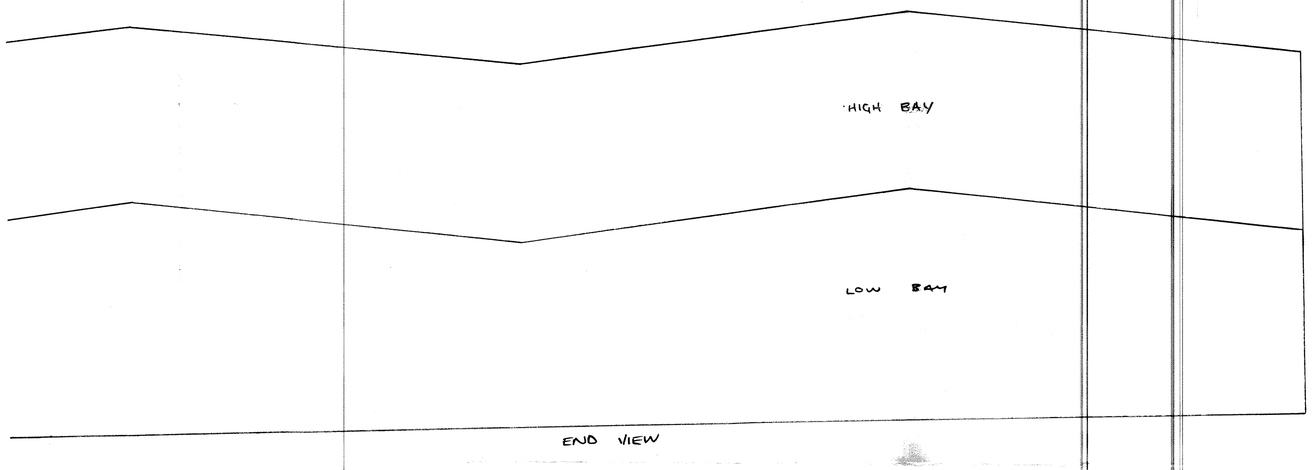

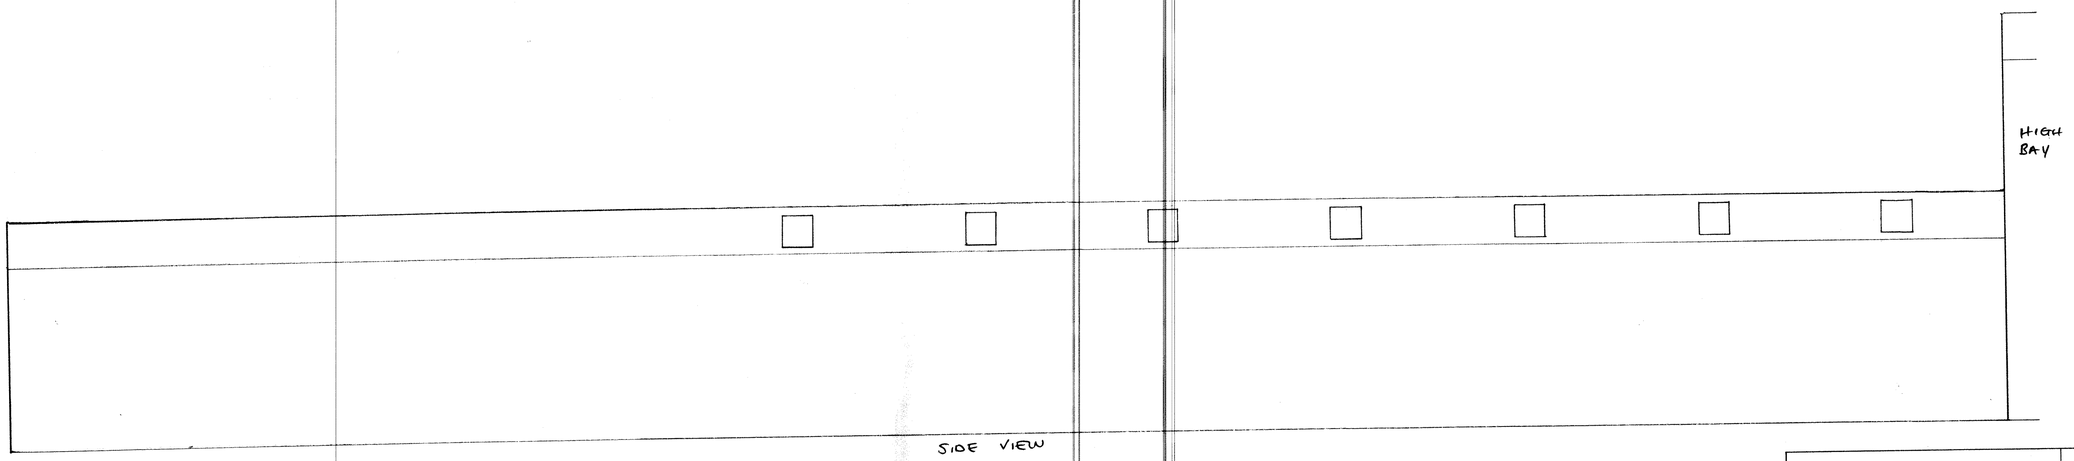

iGen Energy www.igen-energy.com	1 CHARNOCK GARDENS PENWORTHAM, PRESTON PR1 9PG. 0800 6786439
CLIENT : SELDEN RESEARCH LTD	
JOB TITLE : SOLAR PHOTOVOLTAIC INSTALLATION	
DWG TITLE : LOW BAY SIDE VIEWS (EXISTING)	
SCALE : 1:100	DATE: APRIL 2011
DWG No. LB1S	