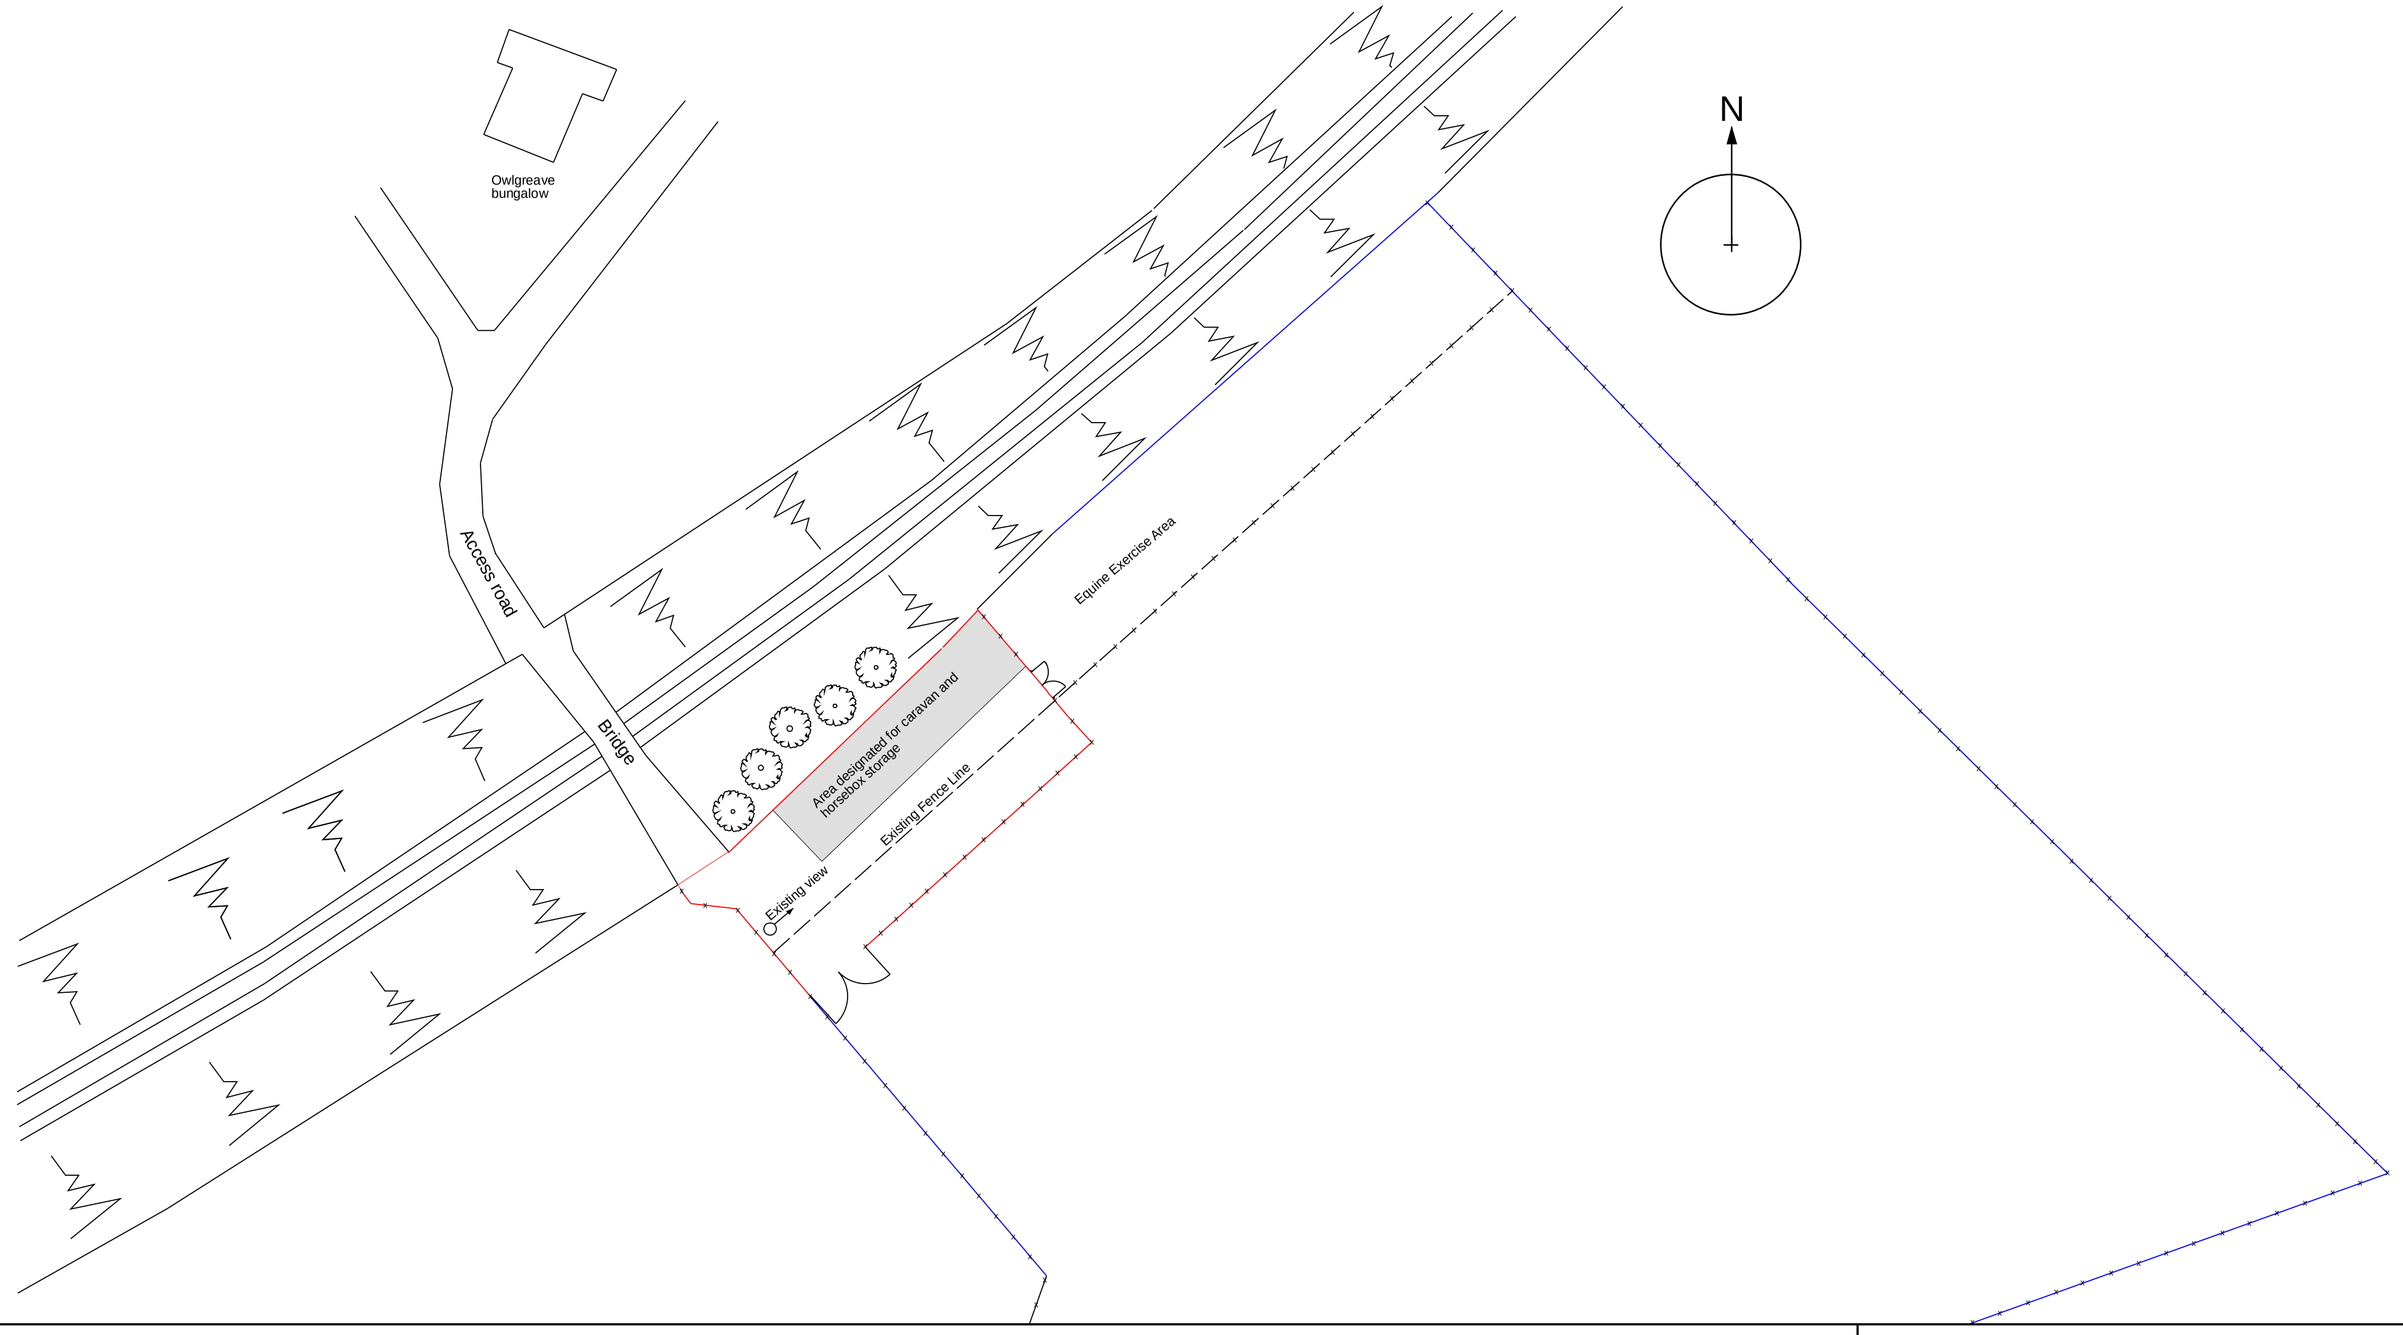

SITE PLAN
Scale 1:500



EXISTING VIEW

Ordnance Survey®

OS Sitemap®

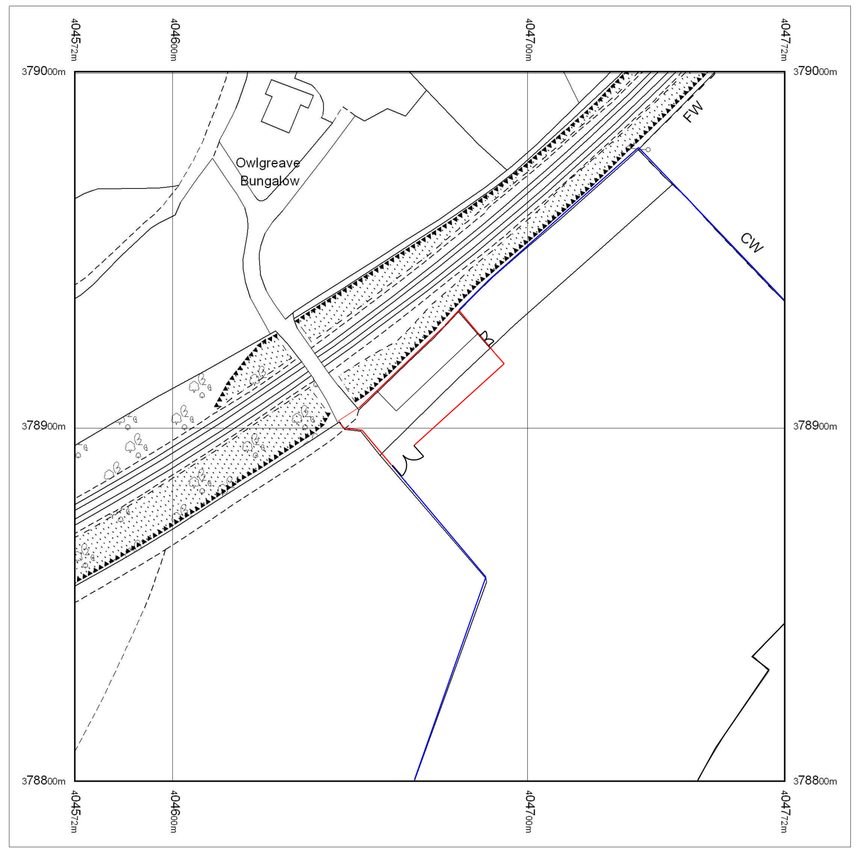

LOCATION PLAN
Scale 1:1250

This document is designed for negotiations with the relevant authorities under the Building Act, Town and Country Planning Acts, and any other relevant legislation. The information contained herein may also be subject to approval under the relevant Acts.
All dimensions and any information contained herein must be checked for accuracy on site prior to commencement of any building works.

Project: 2170 Bull Fields Storage

Document: 2170.01 Bull Fields Location and Site Plan

Rev:

Date: November 2010

Scale: 1:500 and 1:1250 @ A1

KINGFISHER CONSULTING
The Old Co-op Building, Church Street, Hayfield, High Peak SK22 2JE
Tel: 01663 741312 Fax: 0870 131 4559
email: jb@kingfisher1.net