
Ordnance Survey®

OS Sitemap®

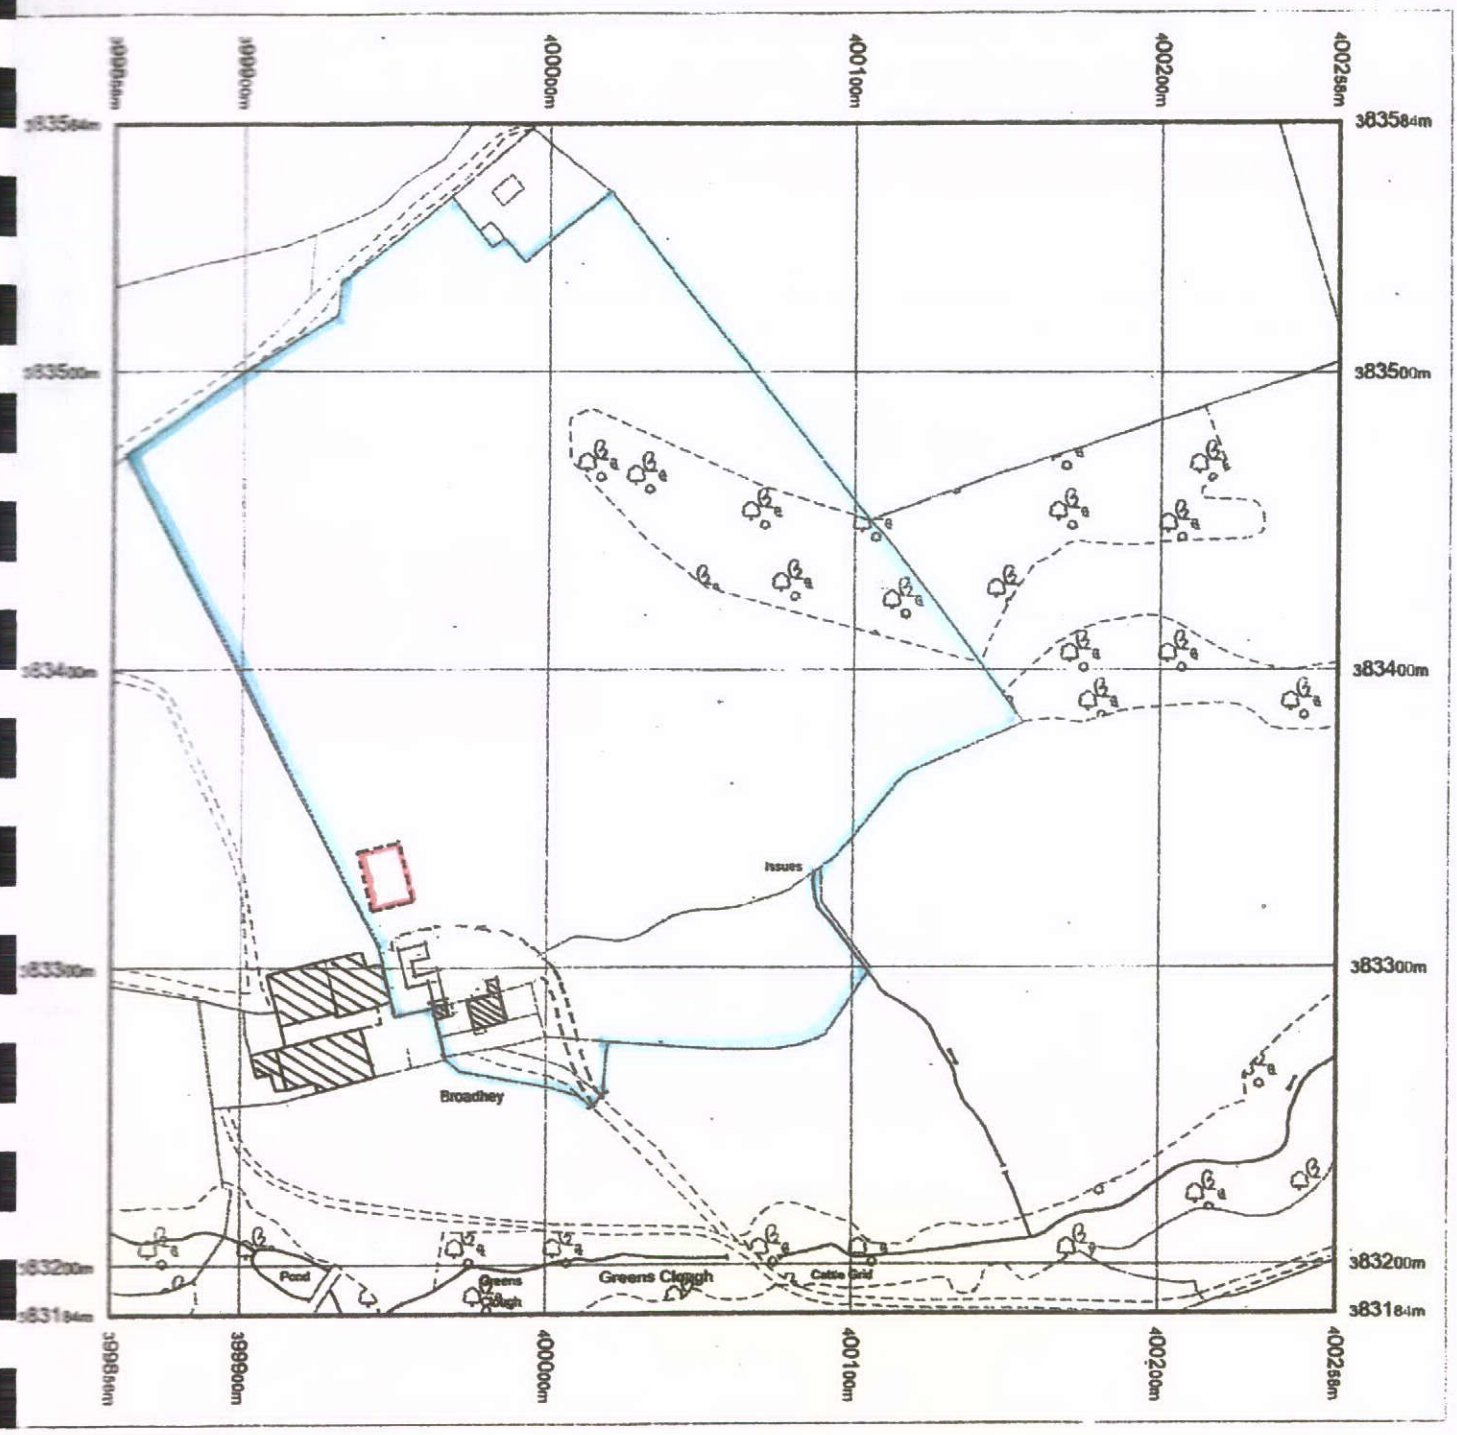

LEGEND	
SITE OF MANÈGE	
OTHER LAND OWNED BY APPLICANT	

duced 14.07.2010 from the Ordnance Survey National eographic Database and incorporating surveyed revision vailable at this date. © Crown Copyright 2010.

production in whole or part is prohibited without the or permission of Ordnance Survey.

rdnance Survey, the OS Symbol and OS Sitemap are gistered trademarks of Ordnance Survey, the national pping agency of Great Britain.

e representation of a road, track or path is no vidence of a right of way.

e representation of features as lines is no evidence e property boundary.

Metres
0 20 40 60 80 100

Scale 1:2500

Supplied by: Blackwell M and D C
Serial number: 01225500
Centre coordinates: 400057.63 383

Further information can be found o
OS Sitemap Information leaflet or t
Ordnance Survey web site:
www.ordnancesurvey.co.uk

PROPOSED MANEGE AT BROADHEY FARM DIGLEE RD
FURNESS VALE HIGH PEAK DERBYSHIRE
LOCATION PLAN SCALE 1: 2500 DRG. No JM201/M1
CLIENT MR & MRS J McMULLAN

simon associates

Holly Lodge Kennylands Rd Sonning Common RG4 9JX TEL 0118 972 4288