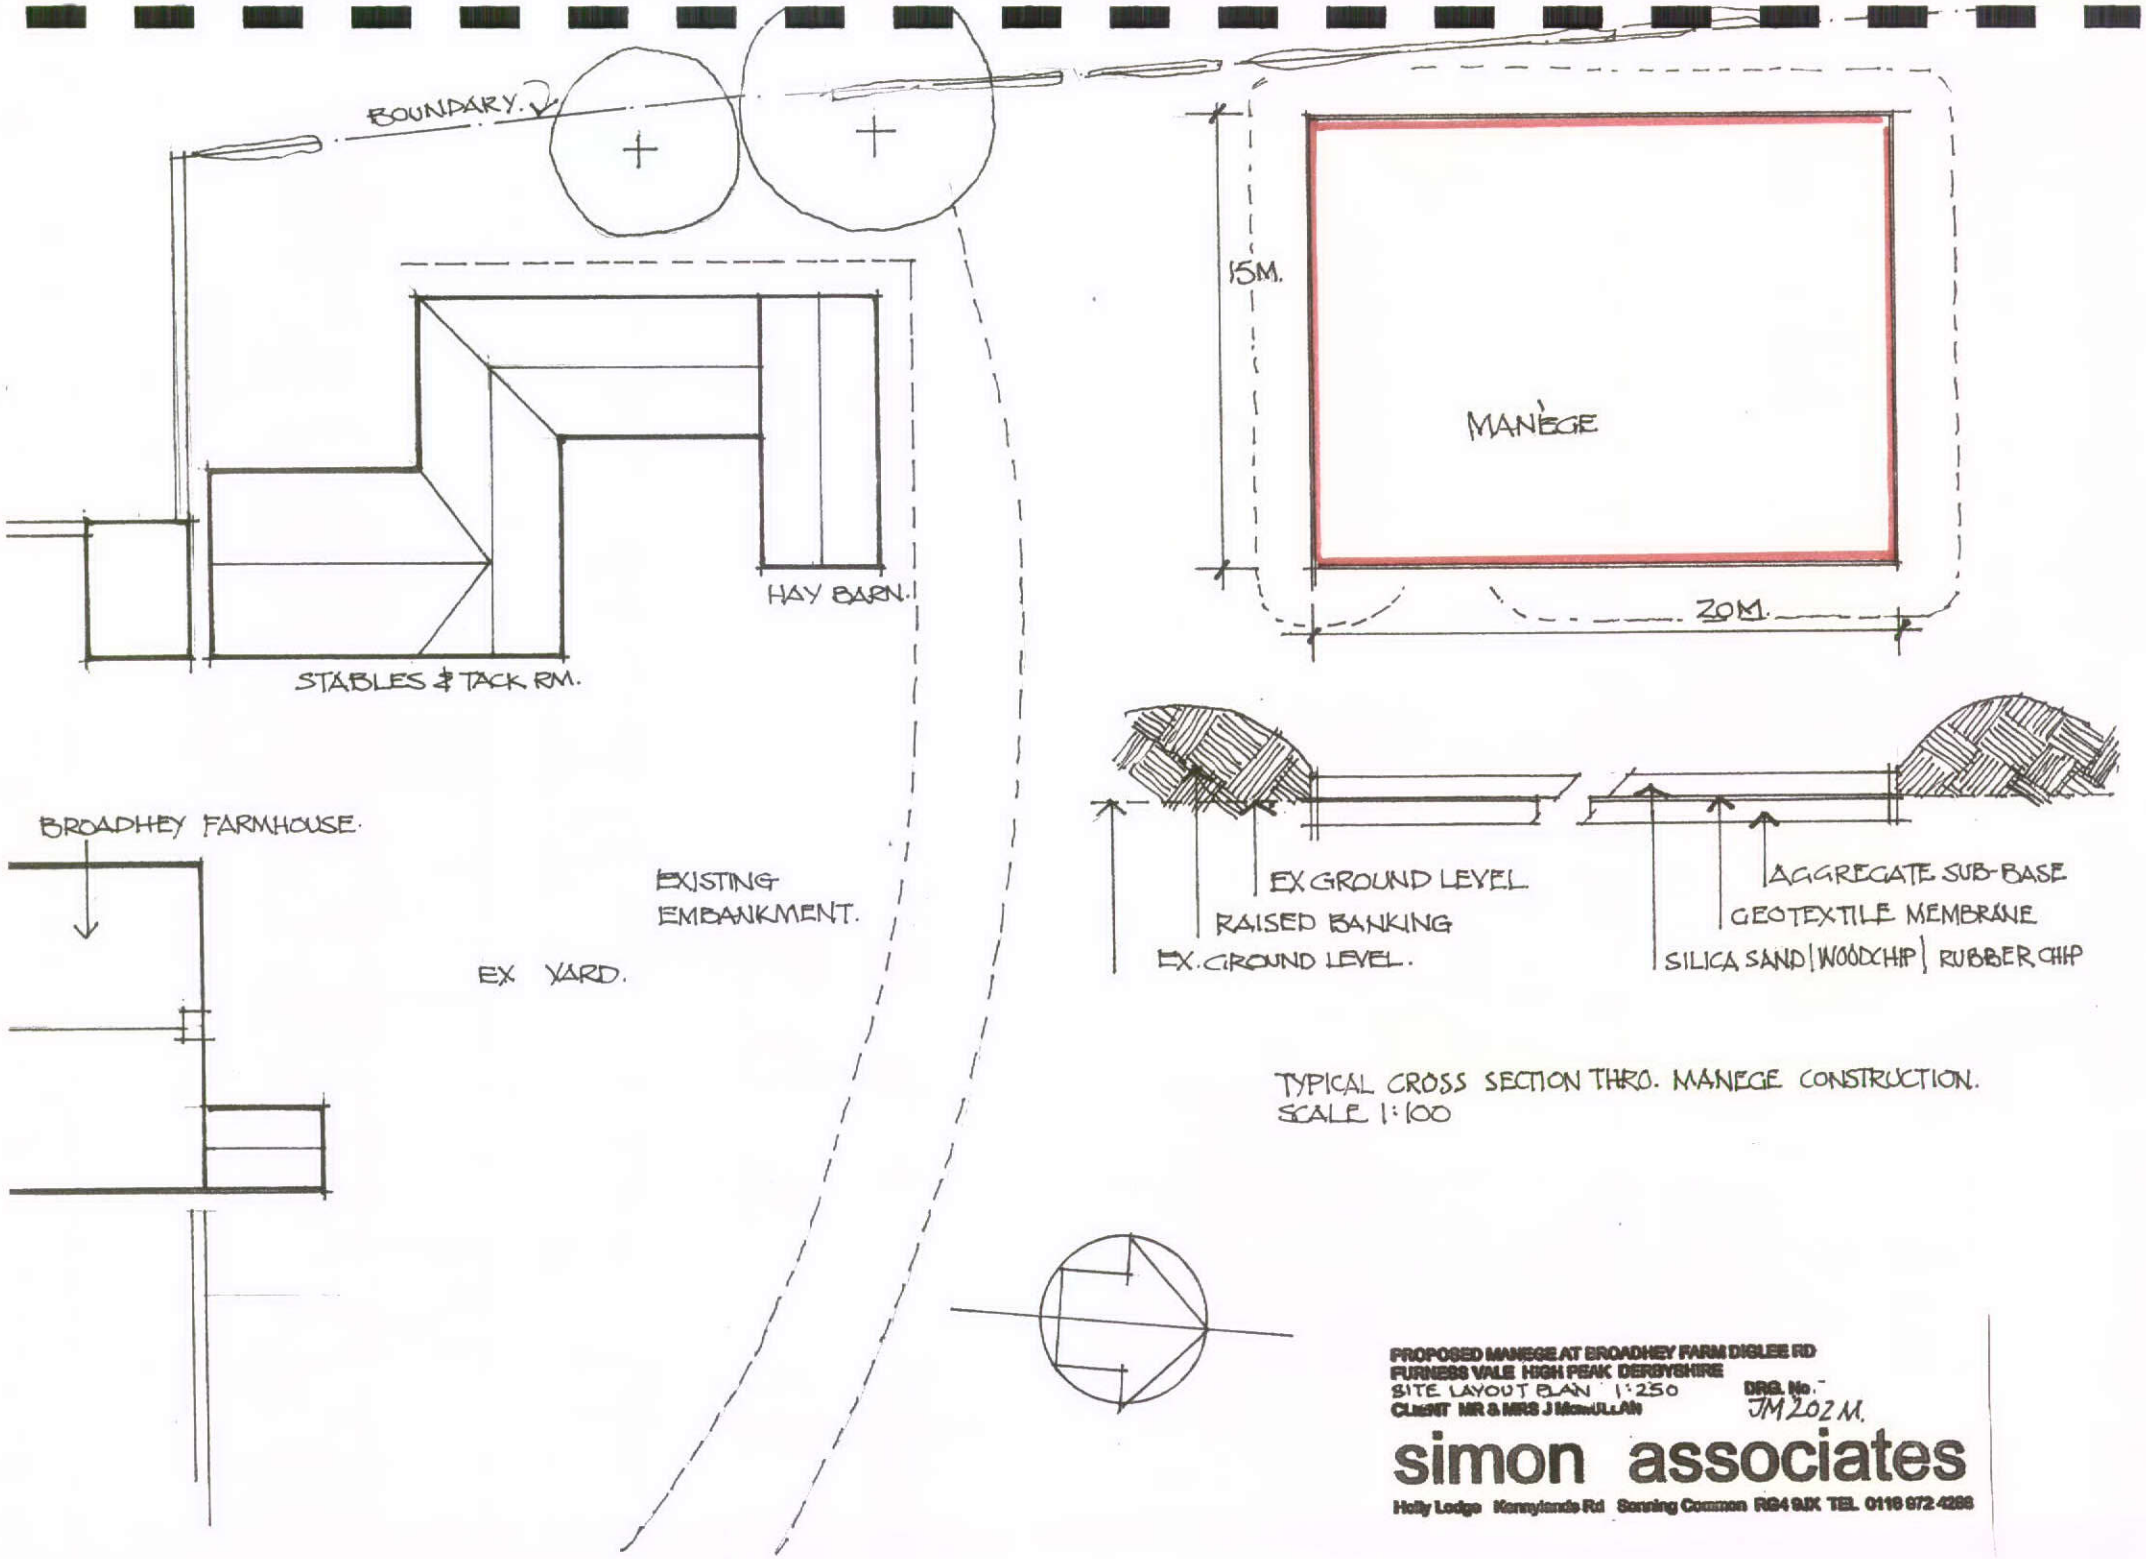


TYPICAL CROSS SECTION THRO. MANEGE CONSTRUCTION.
SCALE 1:100

PROPOSED MANEGE AT BROADHEY FARM DIGLEE RD
FURNESS VALE HIGH PEAK DERBYSHIRE
SITE LAYOUT PLAN 1:250
CLIENT MR & MRS J MacULLAIN
DRG. No. JM202M.

simon associates
Holly Lodge Kennylands Rd Sonning Common RG4 9JX TEL 0118 972 4268