Ordnance Survey®

OS Sitemap®

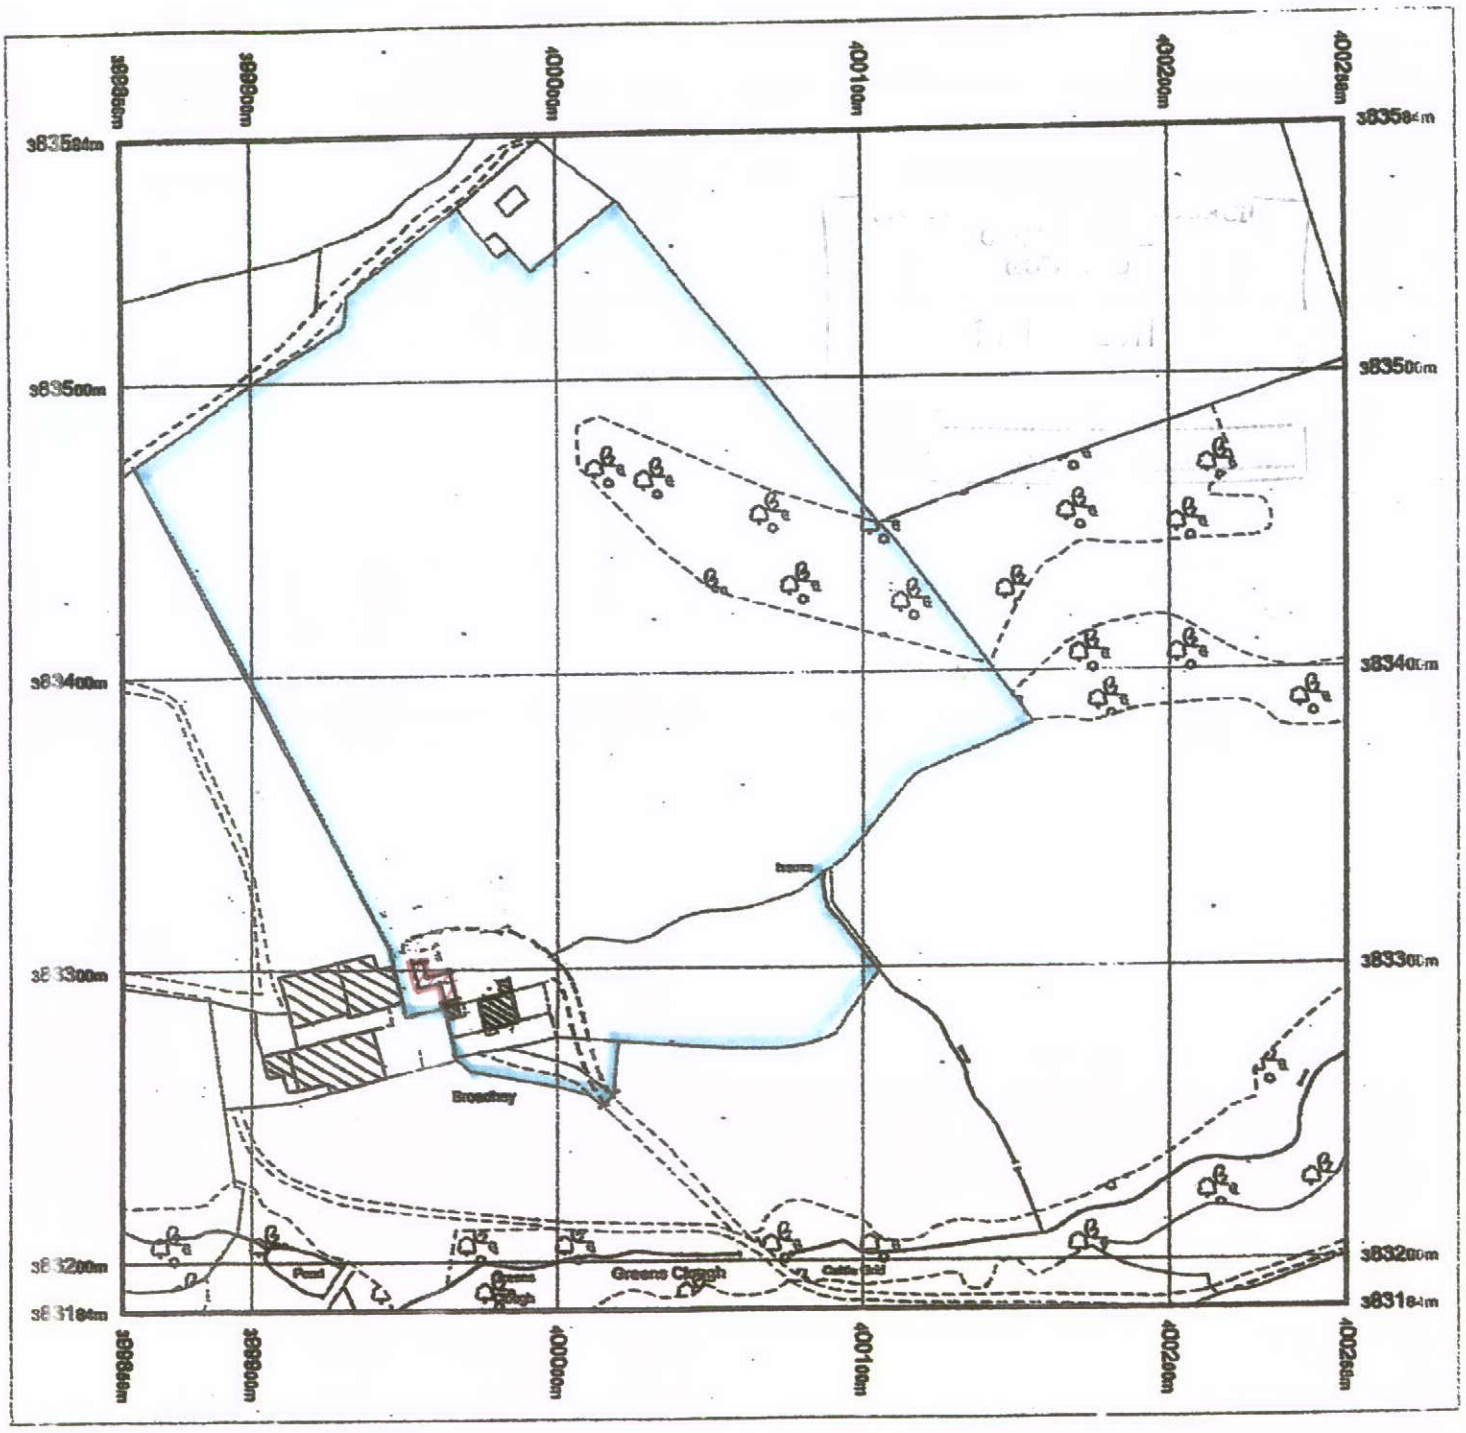

LEGEND	
SITE	
OTHER LAND OWNED BY APPLICANT	

Produced 14.07.2010 from the Ordnance Survey National Geographic Database and incorporating surveyed revision available at this date. © Crown Copyright 2010.

Reproduction in whole or part is prohibited without the prior permission of Ordnance Survey.

Ordnance Survey, the OS Symbol and OS Sitemap are registered trademarks of Ordnance Survey, the national mapping agency of Great Britain.

The representation of a road, track or path is no evidence of a right of way.

The representation of features as lines is no evidence of a property boundary.

Metres
0 20 40 60 80 100

Scale 1:2500

Supplied by: Blackwell M and D C
Serial number: 01225500
Centre coordinates: 400057.63 3833

Further information can be found on OS Sitemap Information leaflet or the Ordnance Survey web site:
www.ordnancesurvey.co.uk

PROPOSED AGRICULTURAL BUILDING AT BROADHEY FARM DIGLEE RD
FURNESS VALE HIGH PEAK DERBYSHIRE
LOCATION PLAN SCALE 1: 2500 DRG. No JM201
CLIENT MR & MRS J McMULLAN

simon associates