HPK/2011/0223

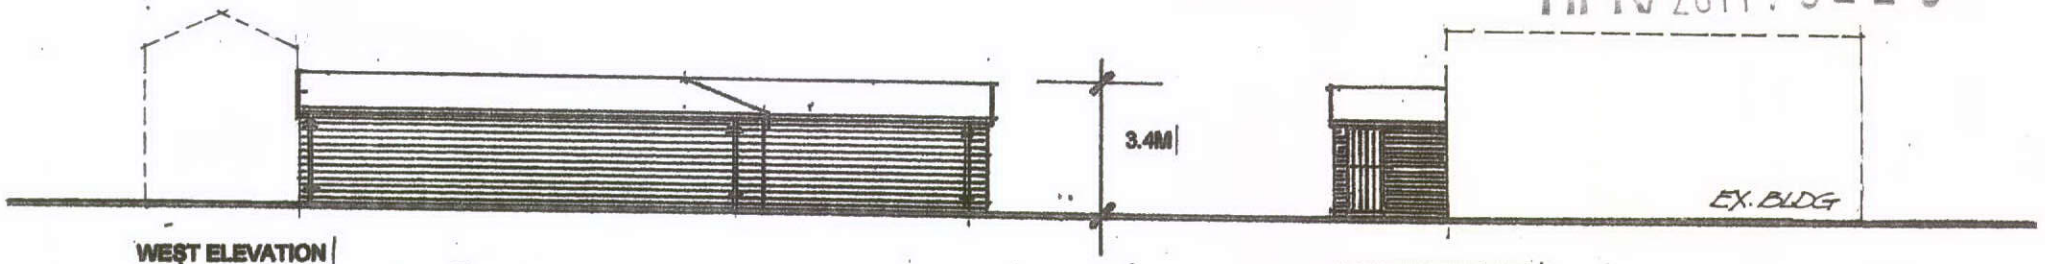

WEST ELEVATION

NORTH ELEVATION

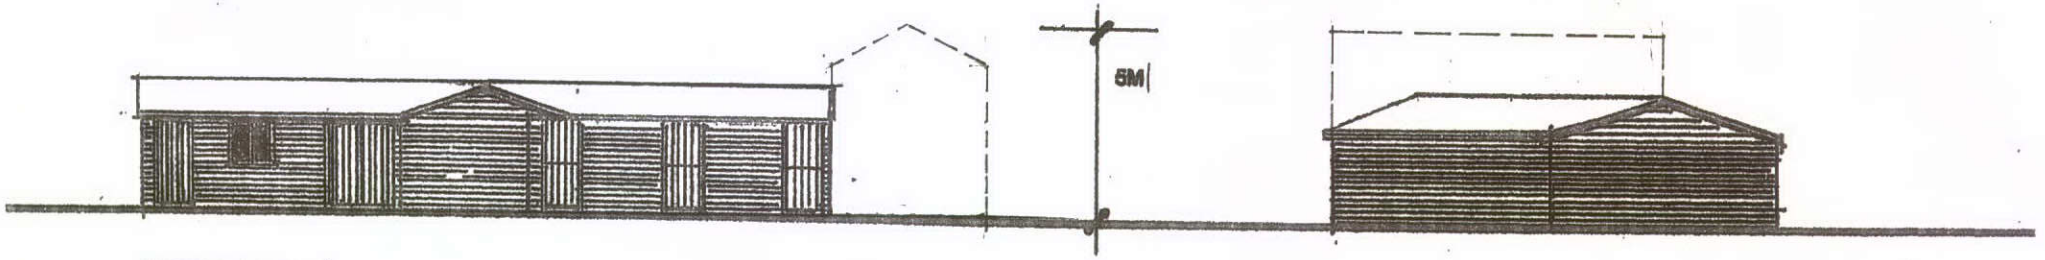

EAST ELEVATION

SOUTH ELEVATION

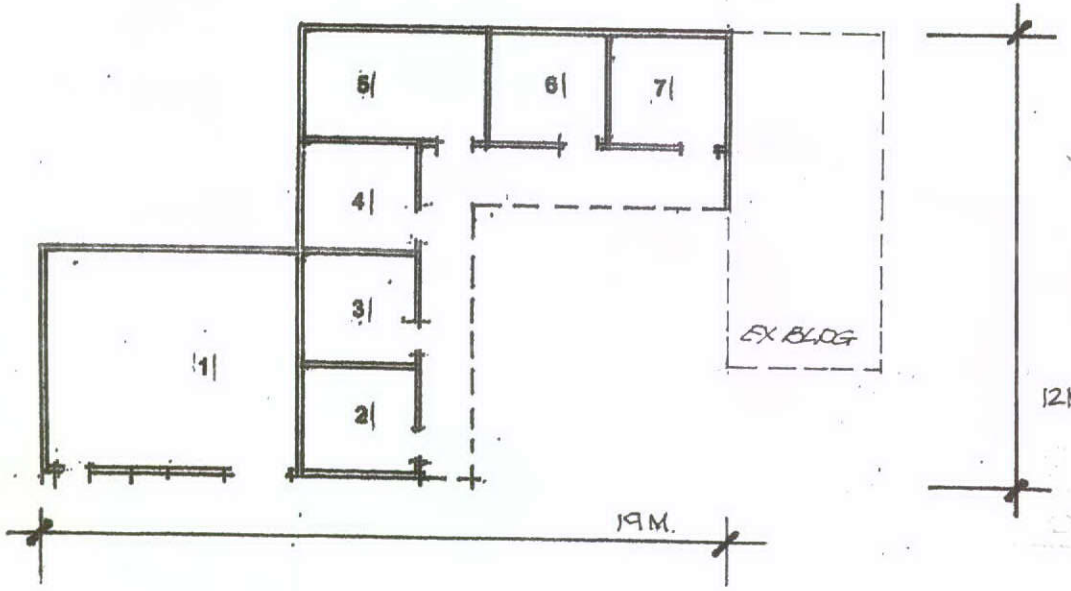

SPACE ALLOCATION
1 TACK ROOM
2 STABLE
3 STABLE
4 STABLE
5 STABLE
6 STABLE
7 STABLE

STABLE BUILDING AT BROADHEY FARM DIGLEE RD
FURNESS VALE HIGH PEAK DERBYSHIRE
PLAN AND ELEVATIONS SCALE 1: 200 DRG. No JM002/SA
CLIENT MR & MRS J McMULLAN

simon associates
Holly Lodge Kennylands Rd Sonning Common RG4 9JX TEL 0118 972 4286