7011/0226

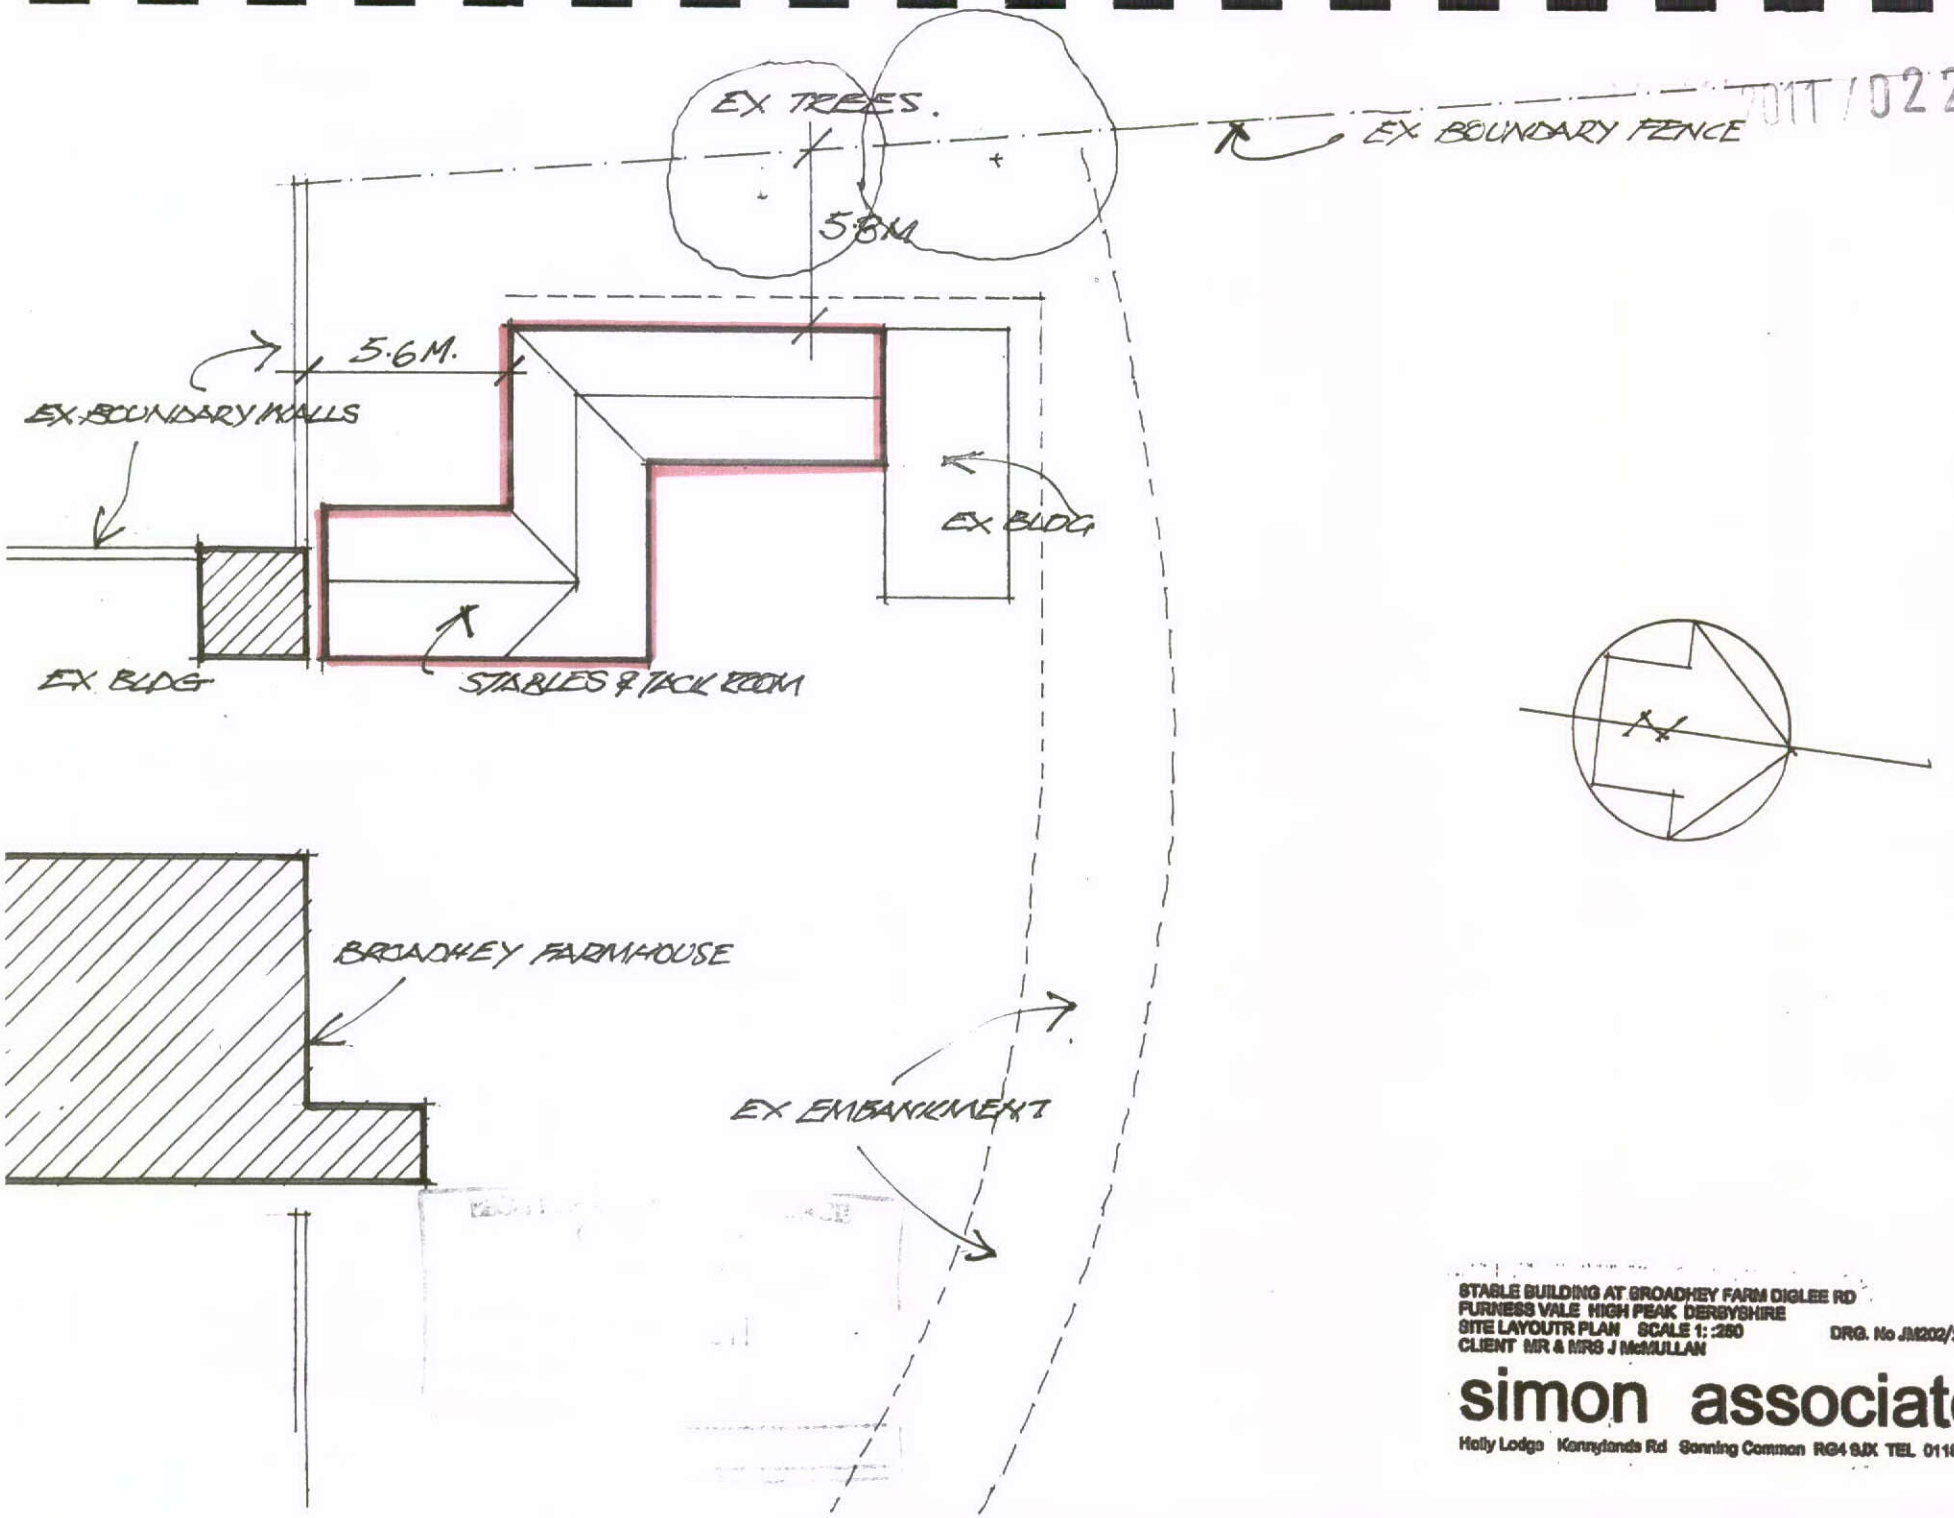

STABLE BUILDING AT BROADHEY FARM DIGLEE RD
FURNESS VALE HIGH PEAK DERBYSHIRE
SITE LAYOUTR PLAN SCALE 1: :250 DRG. No JM202/S.A
CLIENT MR & MRS J McMULLAN

simon associates
Holly Lodge Konnylands Rd Sonning Common RG4 9JX TEL 0118 972 4286