NOTES

1. THE DRAWING AND DESIGNS ARE COPYRIGHT OF THE PRACTICE UNLESS SPECIFIC CONSENT IN WRITING IS GIVEN.
2. ALL WORKS ARISING FROM THE INFORMATION CONTAINED ON THE DRAWINGS ARE TO BE IN ACCORDANCE WITH THE STATUTORY APPROVALS – PLANNING, BUILDING CONTROL AND RELEVANT CODES OF PRACTICE AND/OR BRITISH STANDARDS UNLESS SPECIFIC DIRECTION GIVEN.
3. ALL CONSTRUCTIONAL DIMENSIONS CONTAINED SHOULD BE CHECKED ON SITE, DISCREPANCIES ARE TO BE NOTIFIED TO THE PRACTICE WITHOUT DELAY.
4. ALL WORKS ARE TO BE CARRIED OUT IN ACCORDANCE WITH C.D.M. REGULATIONS FOR HEALTH AND SAFETY UNLESS EXEMPTION IS SPECIFICALLY GIVEN.

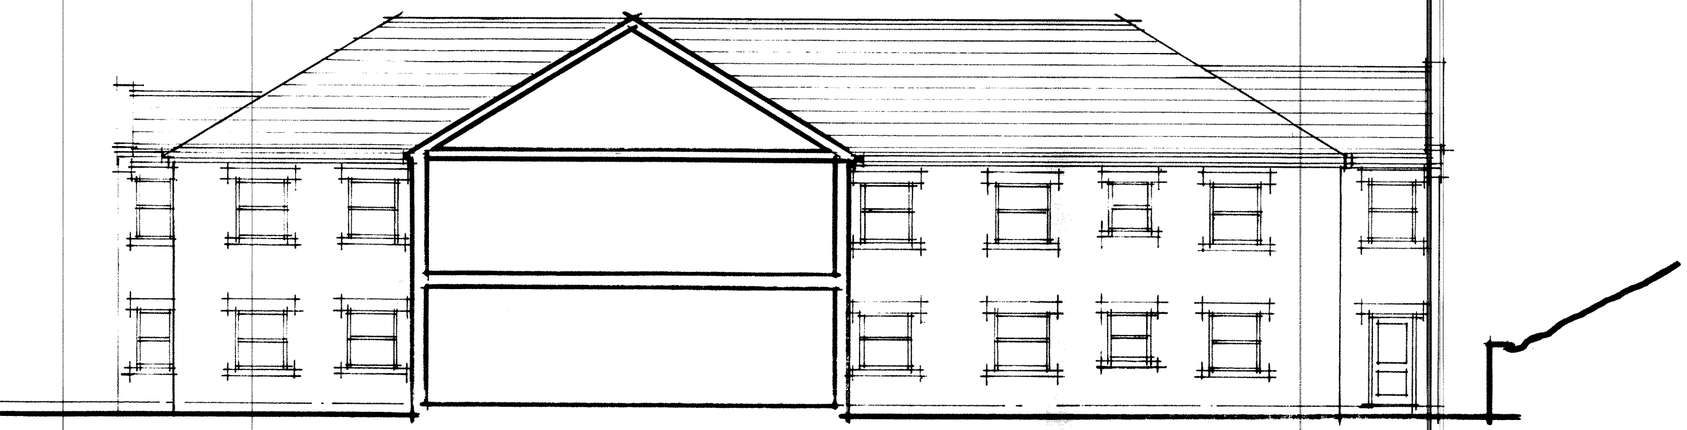

SOUTH. SECTION NEW BUILD

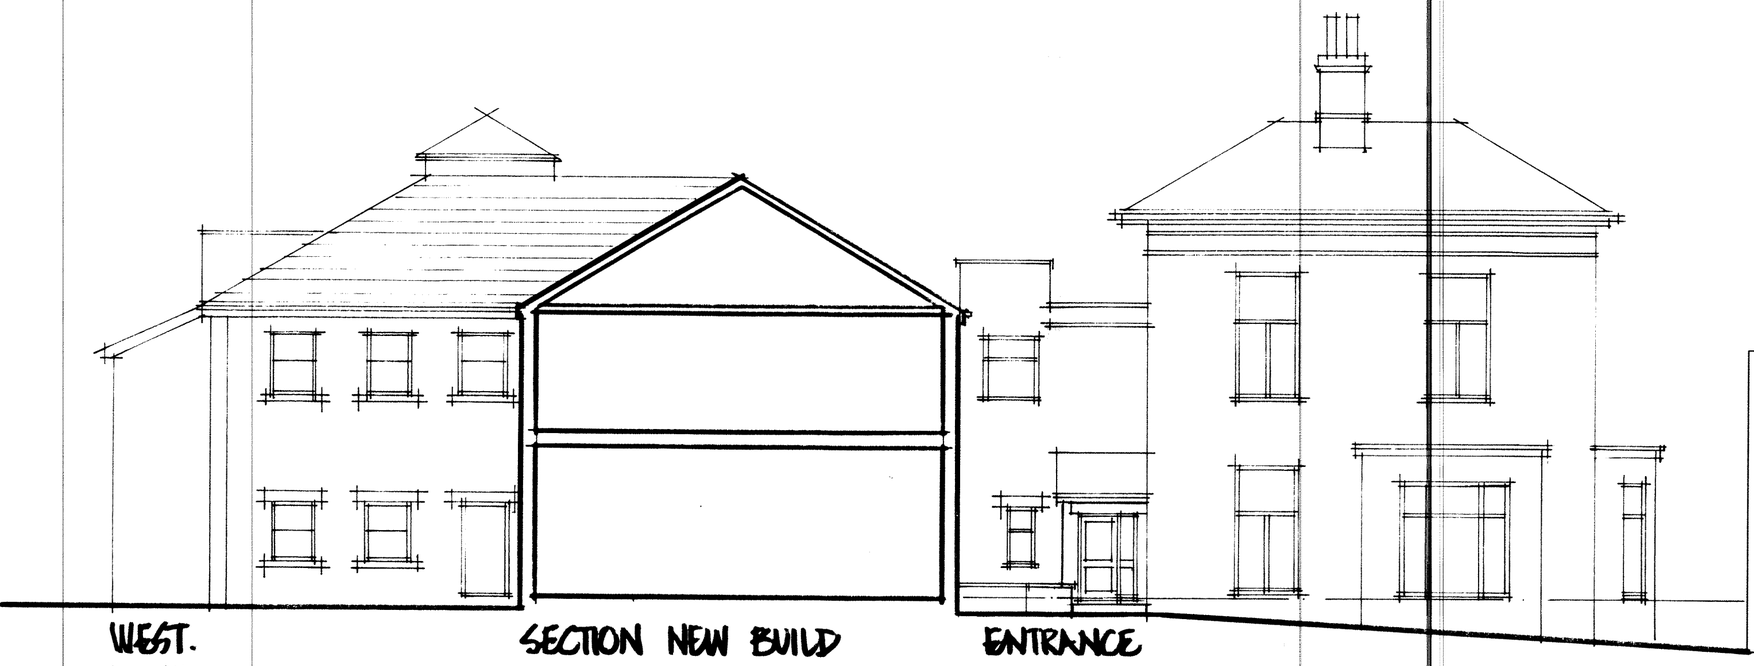

WEST. SECTION NEW BUILD ENTRANCE

ALL MATERIALS AS SCHEDULED ON DRAWING 1108-7.

WATFORD HOUSE
NEW MILLS
DERBYSHIRE

J.T.V. CARE HOMES LTD.

MJF LTD
ARCHITECTS
DESIGNERS

659A Roundhay Road, Oakwood Leeds LS8 4BA Tel 0113 2400012 Fax 2492766
Partners: Mr Steven Johnson, Mrs Ann Johnson Associate Mr. Stephen Bell Reg. No. 4784561 VAT No 613 1878 41

PROPOSED ELEVATIONS.

DATE	SCALE 1:100
REVISION	DRAWN

DRWG No. 1108.8.