Notes.

Drawing and design are copyright of the practice unless specific consent in writing has been given

All works arising from the information contained on the drawings are to be in accordance with the statuary approvals-planning, building control and relevant codes of practice and/or British Standards unless specific direction is given

All works to be carried out in accordance with C.D.M. Regulations for health and safety unless exemption is specifically given

Do not scale or take digital dimensions from this drawing

All constructional dimensions contained in the drawings should be checked on site

All discrepancies are to be notified to the practice without delay

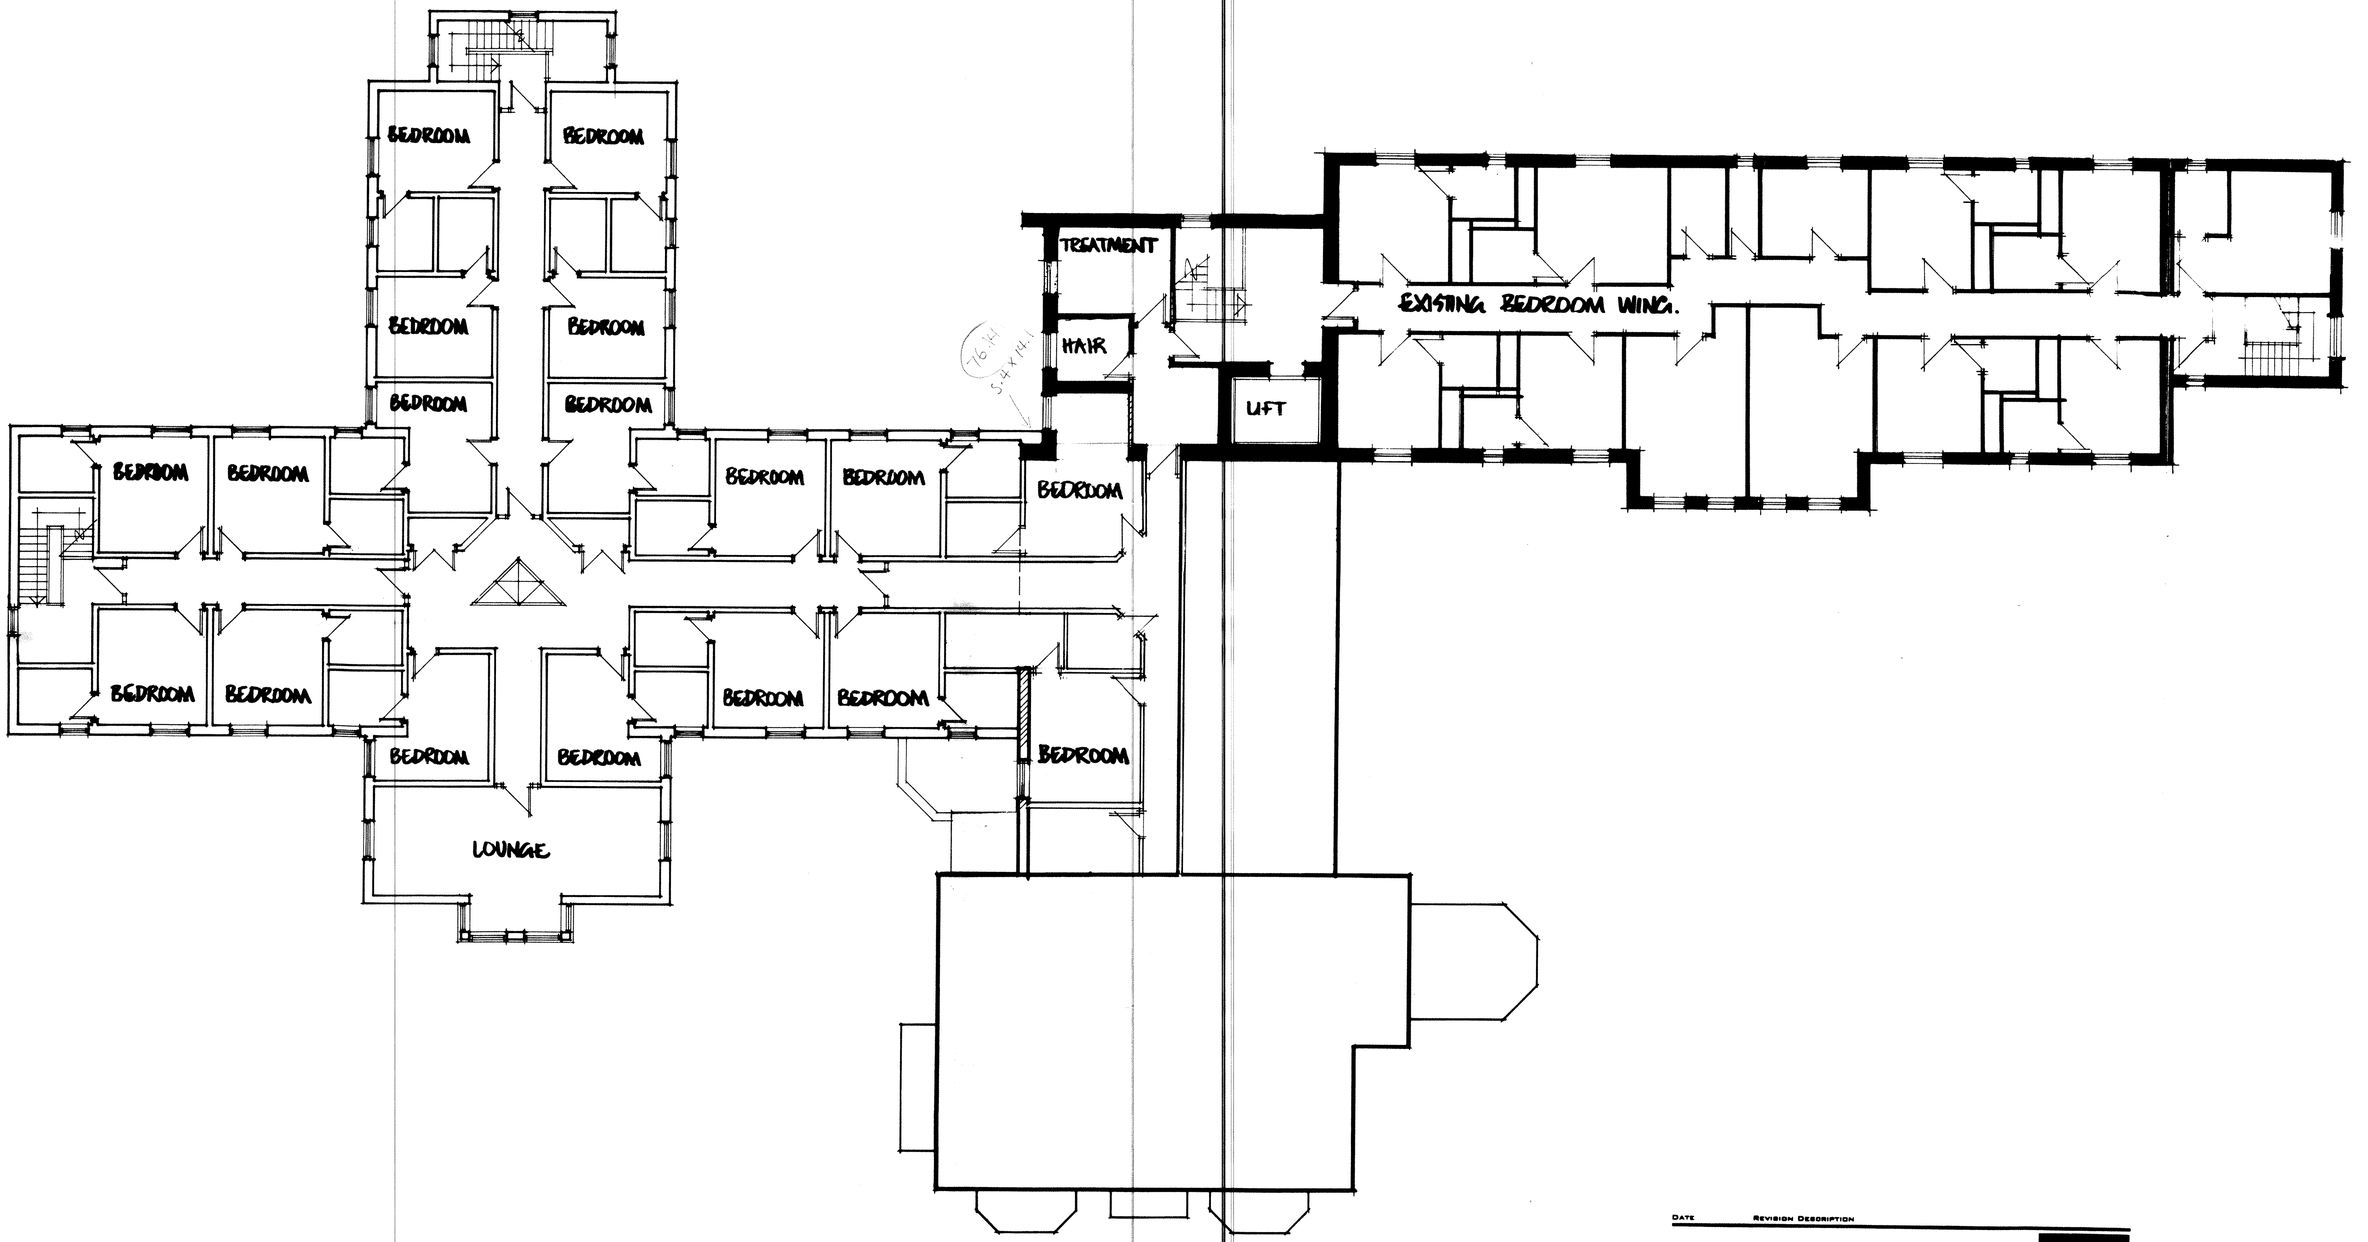

Date	Revision Description

659A Roundhay Road
Oakwood
Leeds
LS8 4BA
Tel: 0113 2400013
Fax: 0113 2492766
MJF

Project ~ PROPOSED ALTERATIONS · EXTENSION OF WATFORD HOUSE NEW MILLS DERBYSHIRE

Drawing Description: ~ FIRST FLOOR

Client: ~ J.T.V. CARE HOMES LTD.

Scale: ~ 1:100

Drawn/Checked By: ~

Drawing Number: ~ 1108·5