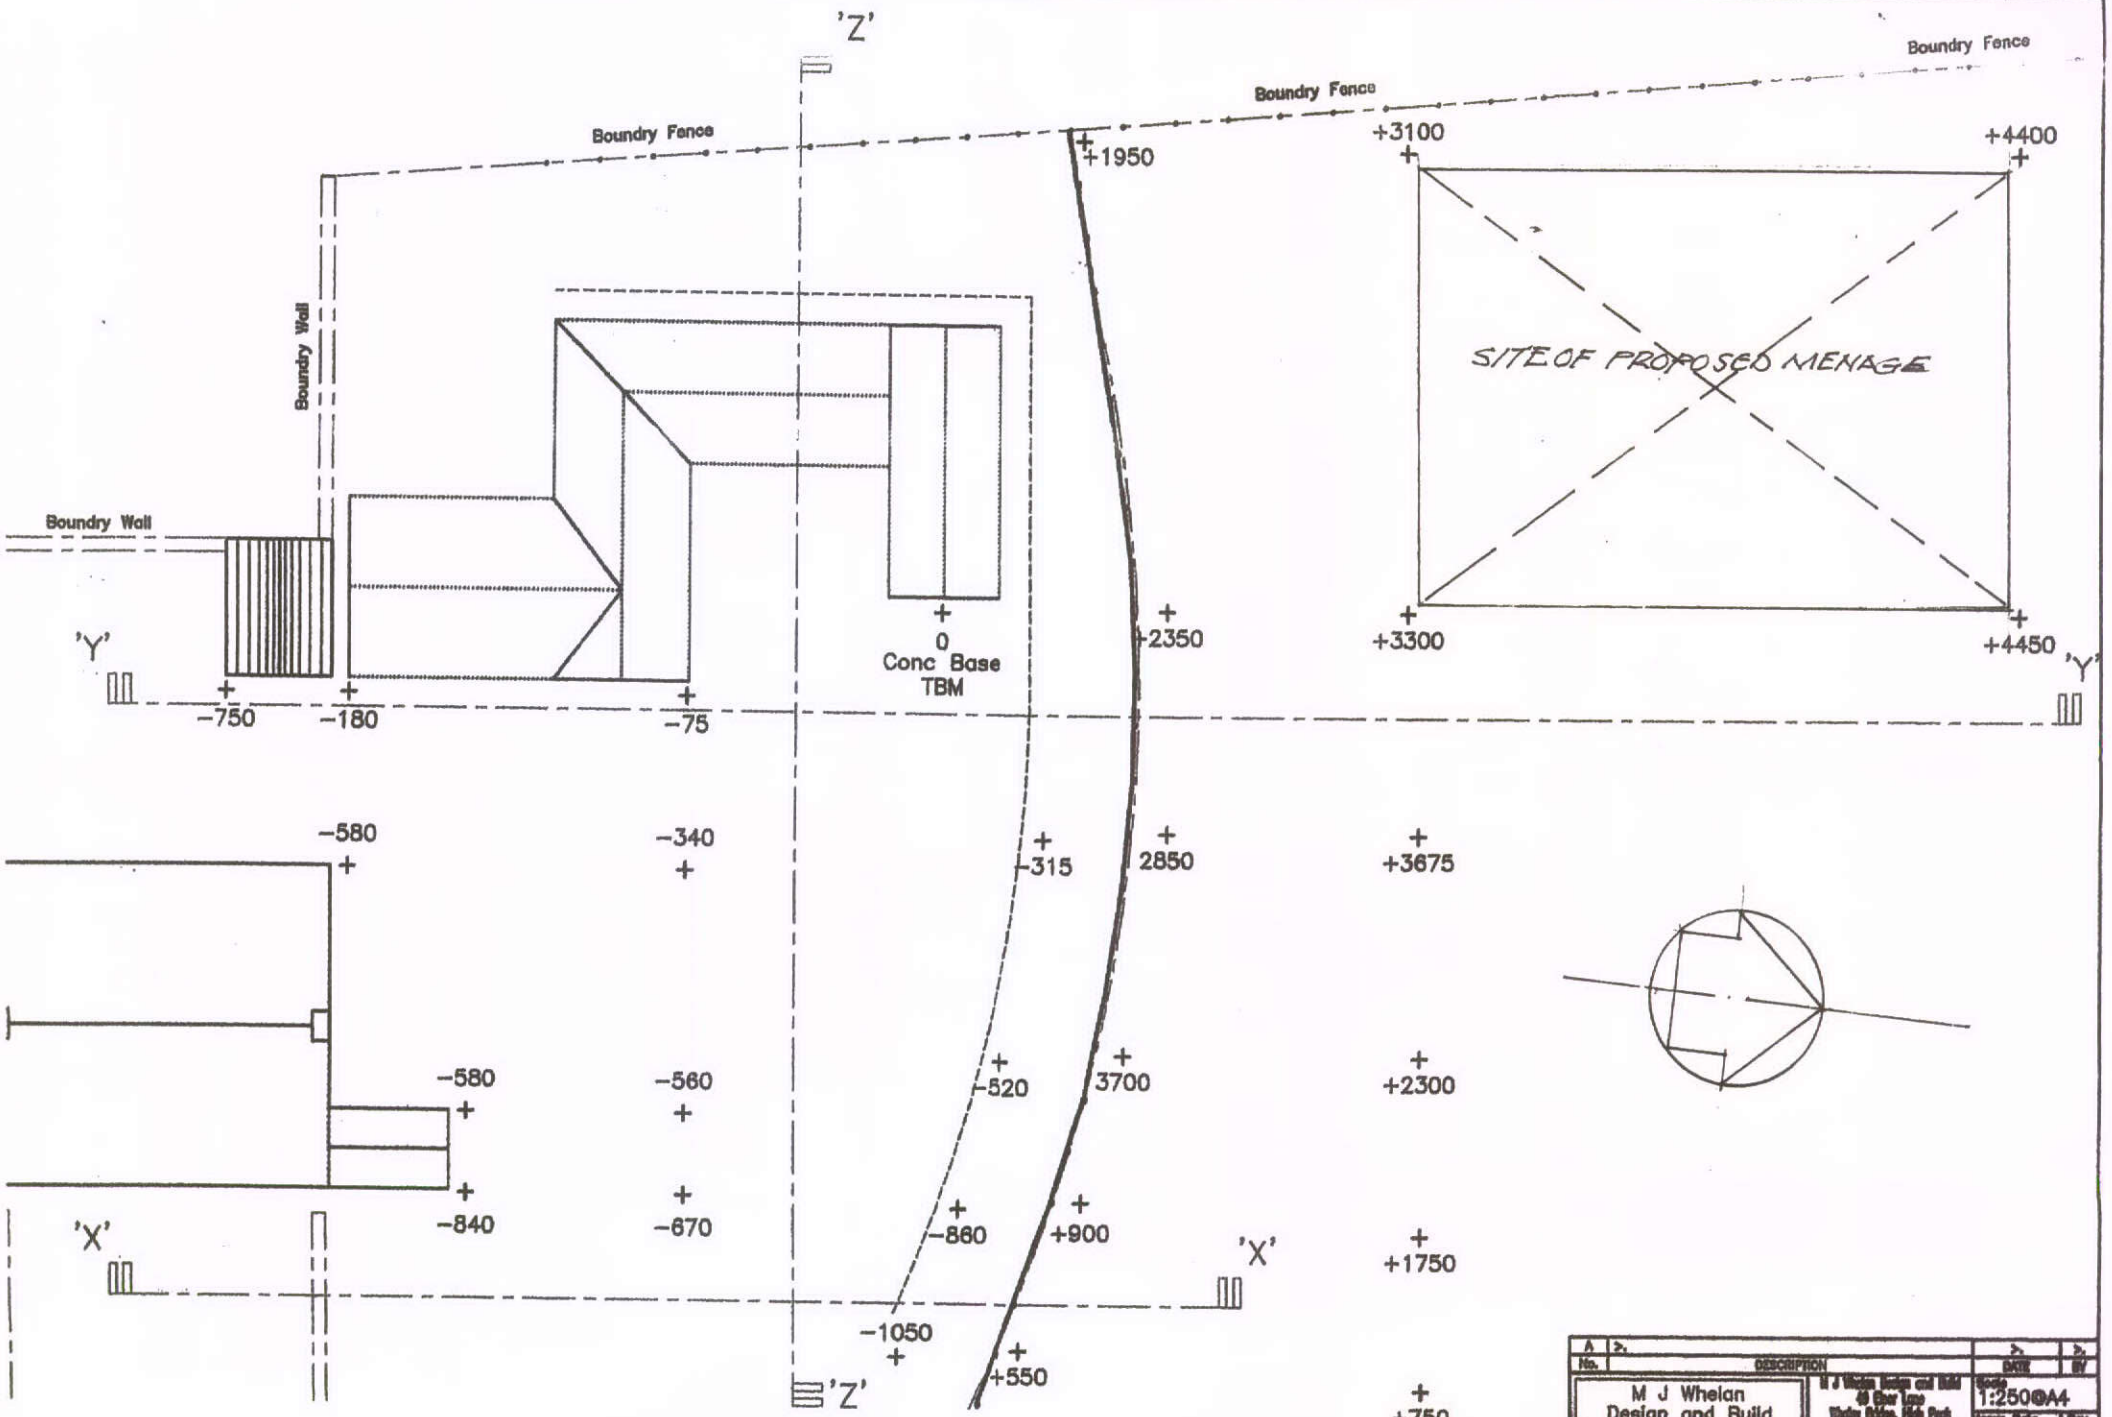

No.	DESCRIPTION	DATE	BY
A			

M J Whelan
Design and Build
Design and Planning Services

M J Whelan Design and Build
49 Elmer Lane
Wheley Bridge, High Peak
Derbyshire
SK23 7EB
Tel 01663 [illegible]
[illegible]

Scale 1:250@A4
Issue Date Apr2010
Rev. –
Job-ref McMBHFFV
Drwg No. 001

DESCRIPTION Mr and Mrs McMullan Broad Hey Farm
Existing Survey and Levels – Plan