

section YY

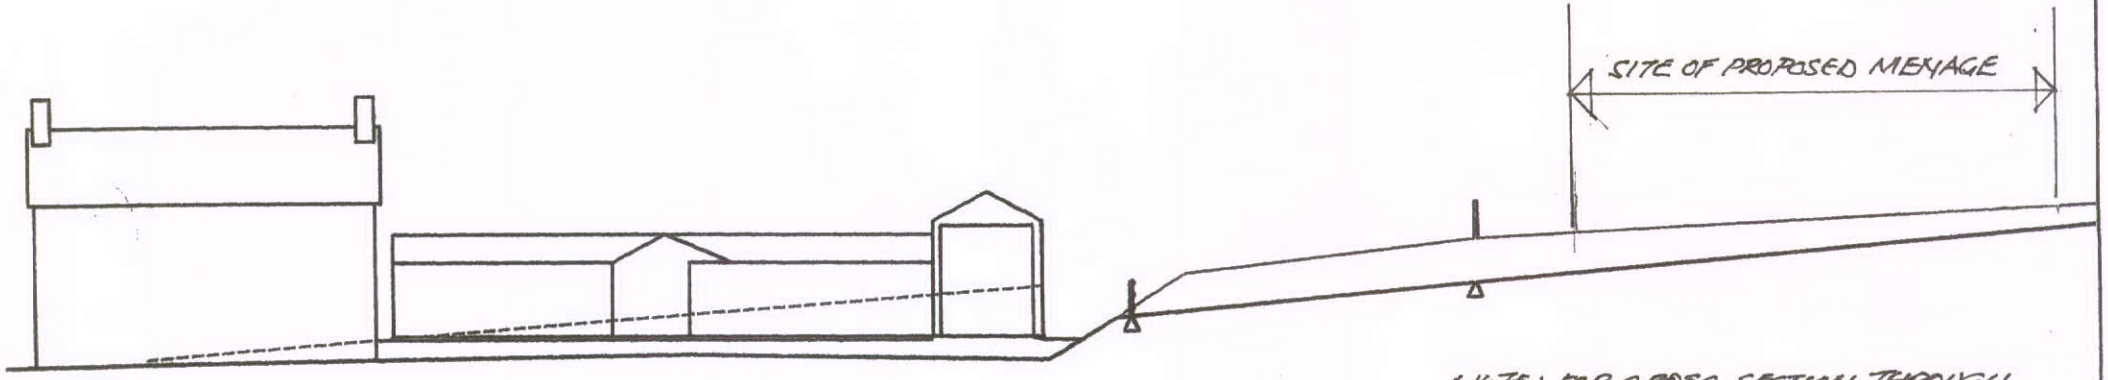

section XX

NOTE: FOR CROSS SECTION THROUGH MENAGE CONSTRUTION REFER TO DRG. NO. JM 202.

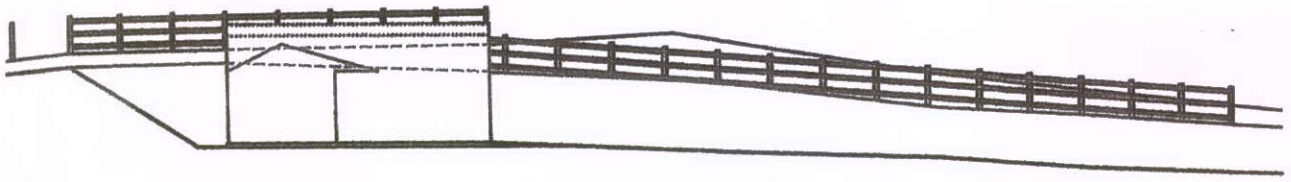

section ZZ

No.	DESCRIPTION	DATE	BY

M J Whelan
Design and Building
Design and Planning Services

Mr and Mrs McMullan Broad Hey Farm
Existing Survey and Levels – Sections

Scale: 1:250@A4
Date: Apr2010
Rev.: —
Job ref: McMBHFFV
Drawing No.: 002