
N

W E

S


LOCATION PLAN 1:1250

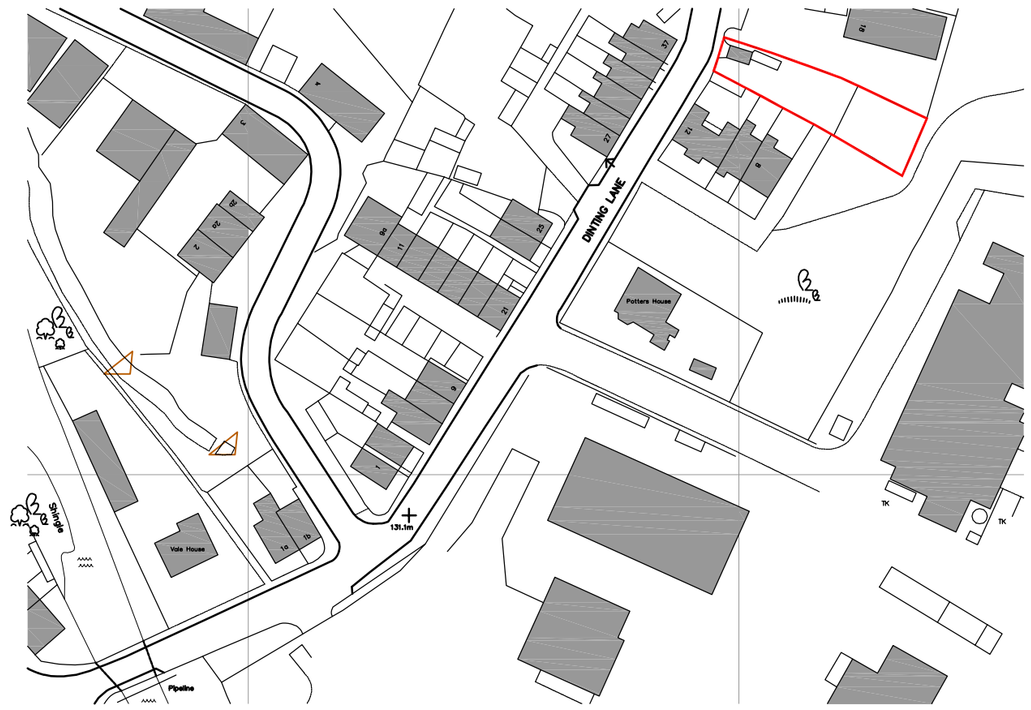


LOCATION PLAN 1:500



EXISTING SITE SECTION b-b

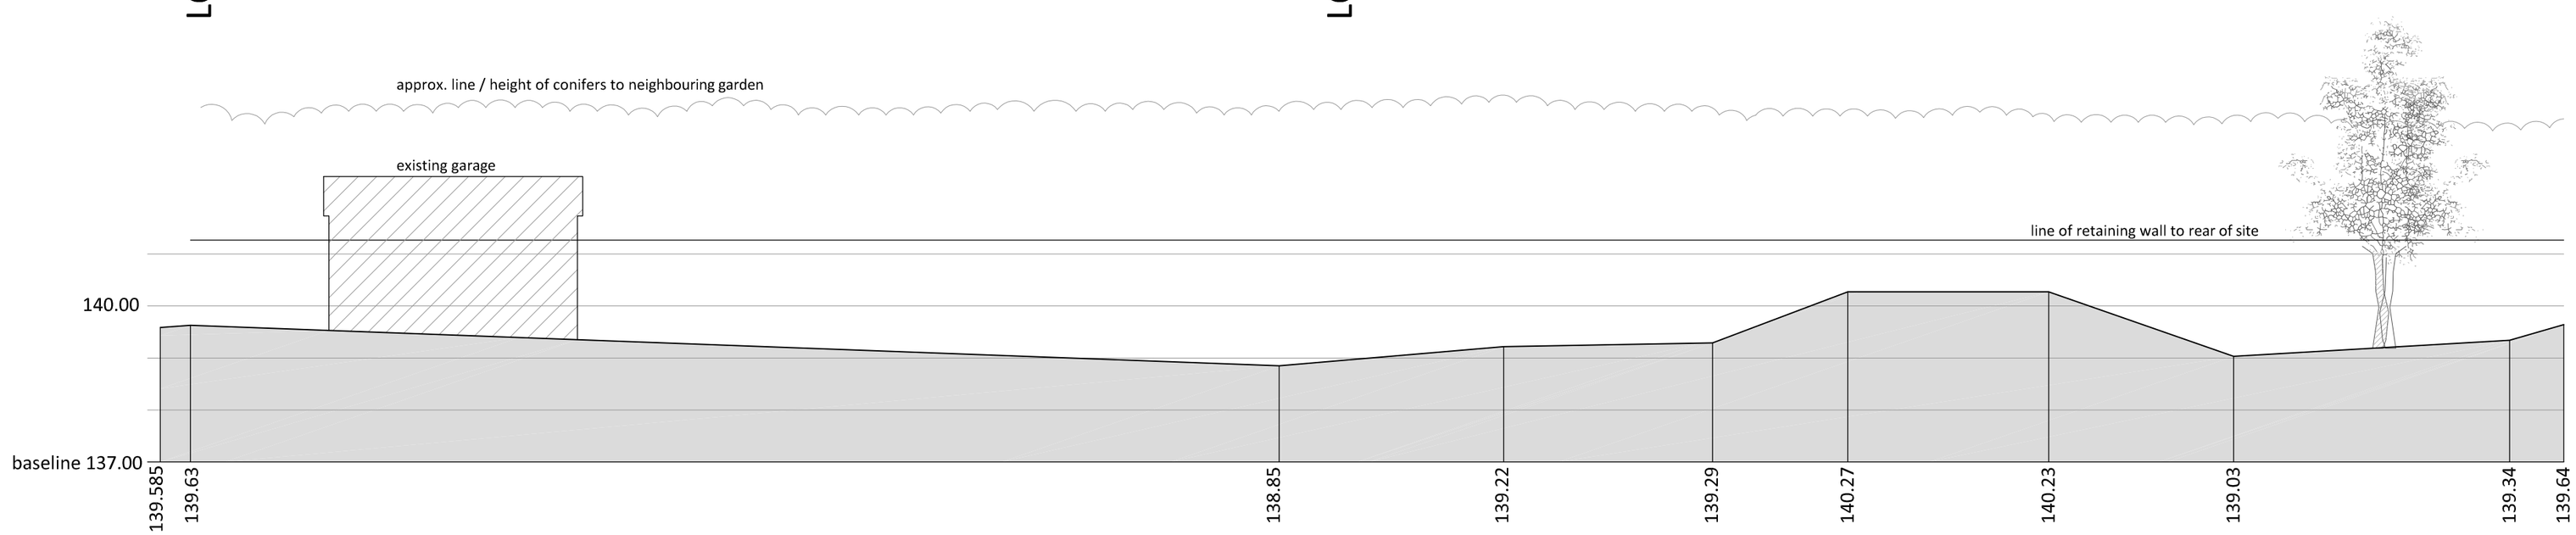

EXISTING SITE SECTION a-a

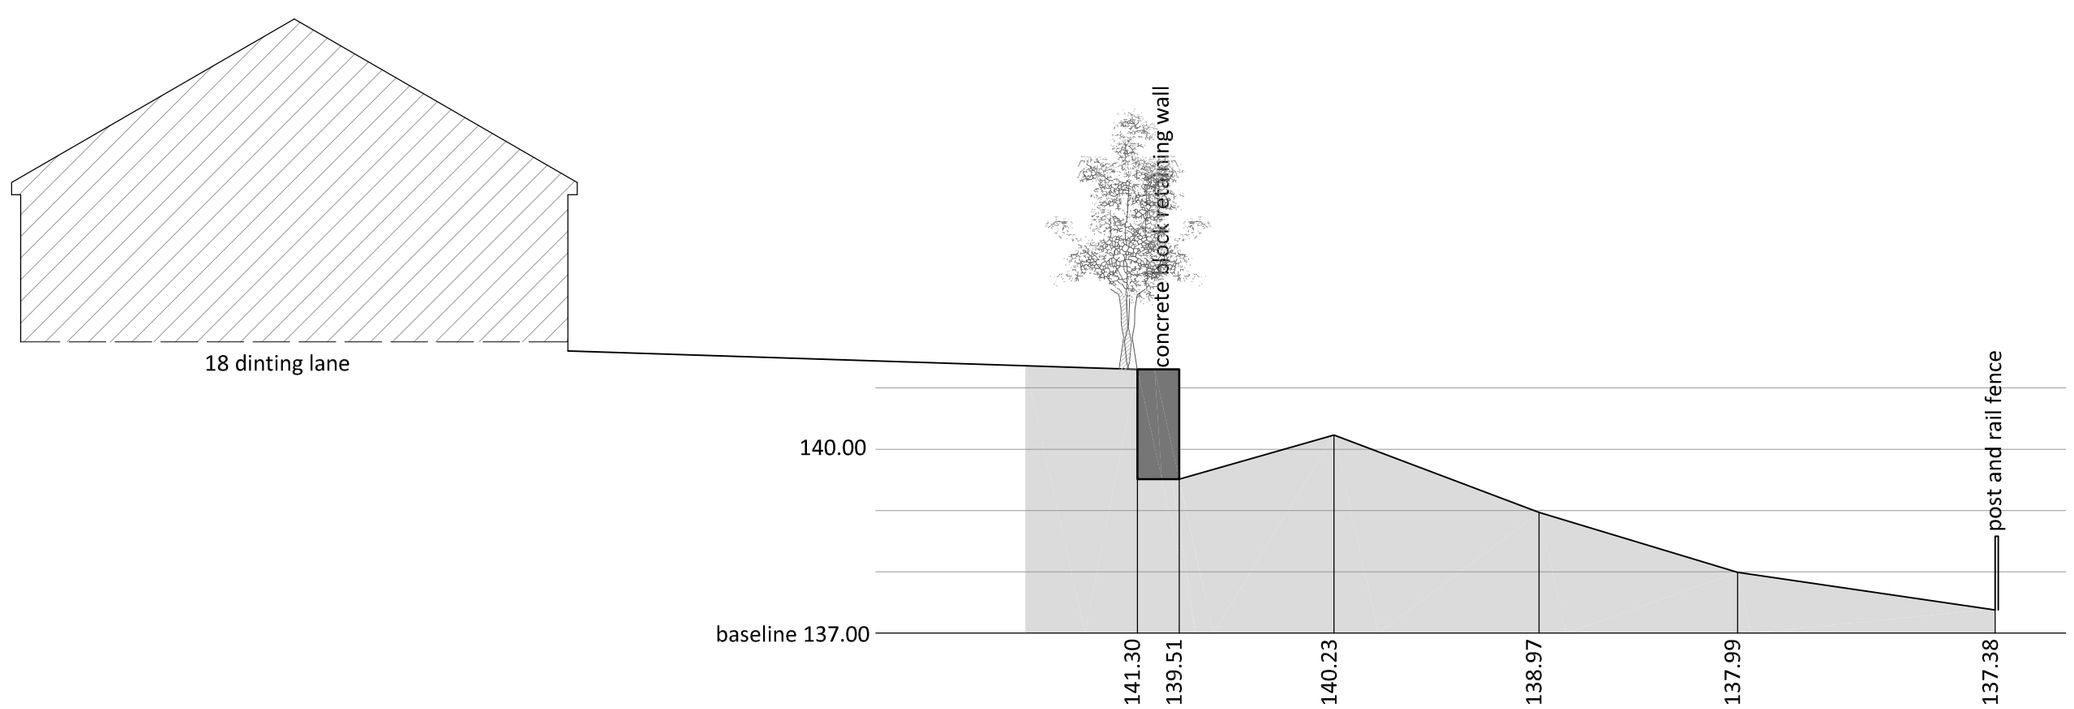

stamford wing
chartered surveyors & building consultants

Ref. J101063

Scale @ A2 1 : 100 / 500 / 1250

Client MR J FRANCE

Project Land adjacent to 8 Dinting Lane Glossop

EXISTING SITE SECTIONS & LOCATION PLAN

Date Feb 2011

Drwg. No J101063-02a