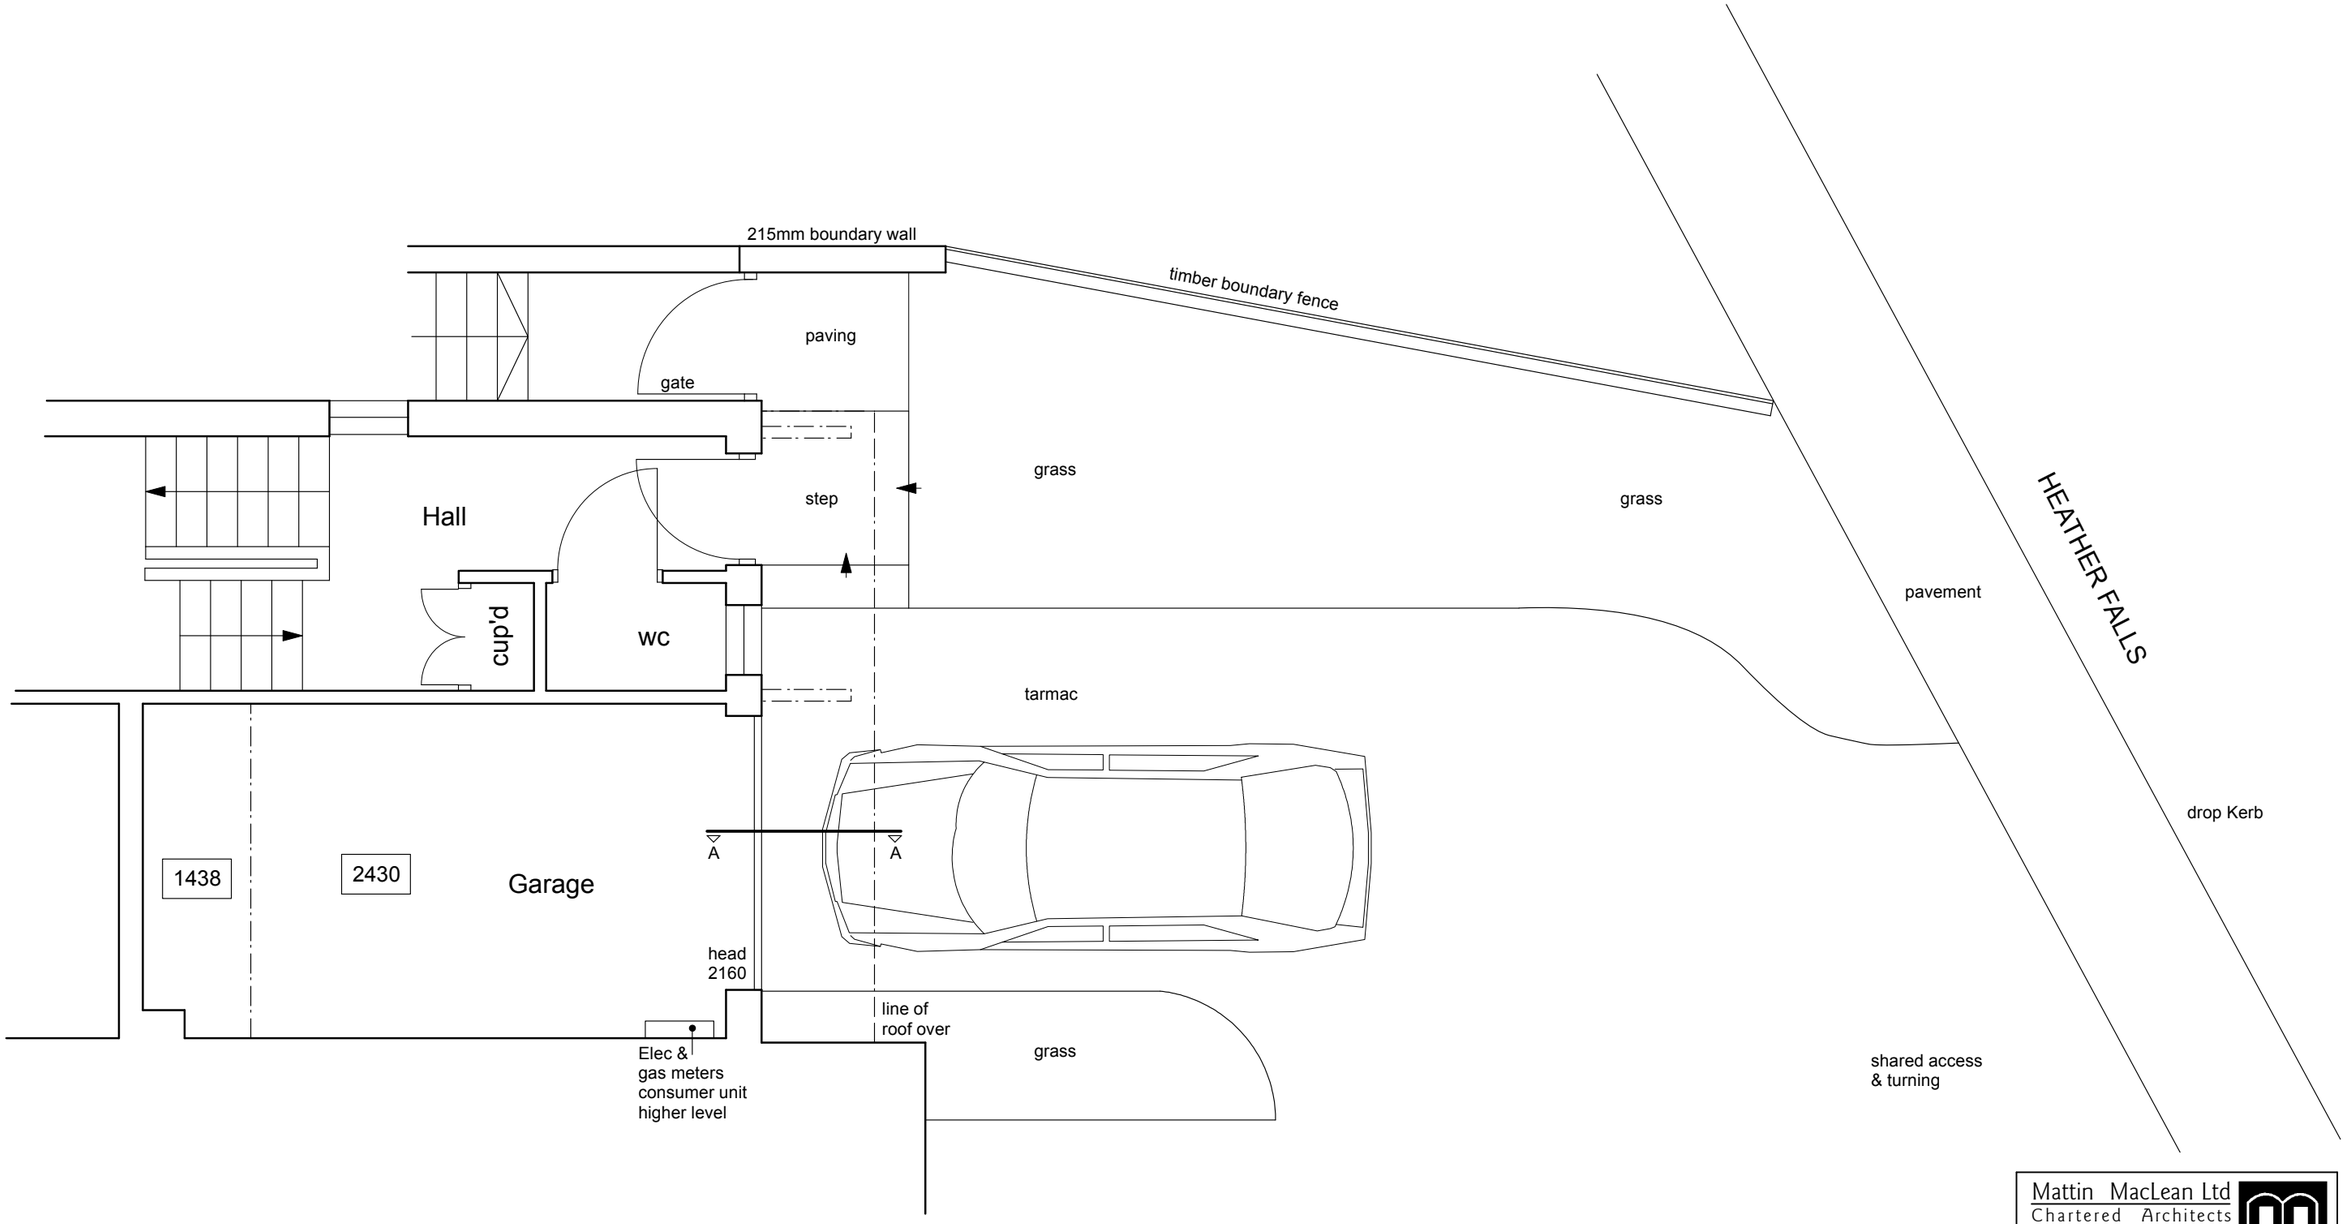

EXISTING GROUND FLOOR PLAN 1:50

0 1 2 3 4 5m

Mattin MacLean Ltd
Chartered Architects
1 Market Street, Whaley Bridge
High Peak, SK23 7AA
Tel: 01663 733336 Fax: 01663 719916
Email: rvm@mattinmaclean.co.uk

Project	Job No
25 Heather Falls New Mills	M1106
Title	**Date**
Existing Ground Floor Plan	May 11
	Scale 1:50

Category	CiSfb Element	Sequential No	Revision
		02	

THESE DWGS. ARE FOR PLANNING APPROVAL ONLY AND SHOULD NOT BE USED FOR ANY OTHER PURPOSE WITHOUT PRIOR CONSENT OF THE ARCHITECT.