25 TORR VALE ROAD

EXISTING FRONT ELEVATION DRAWING

REF 2

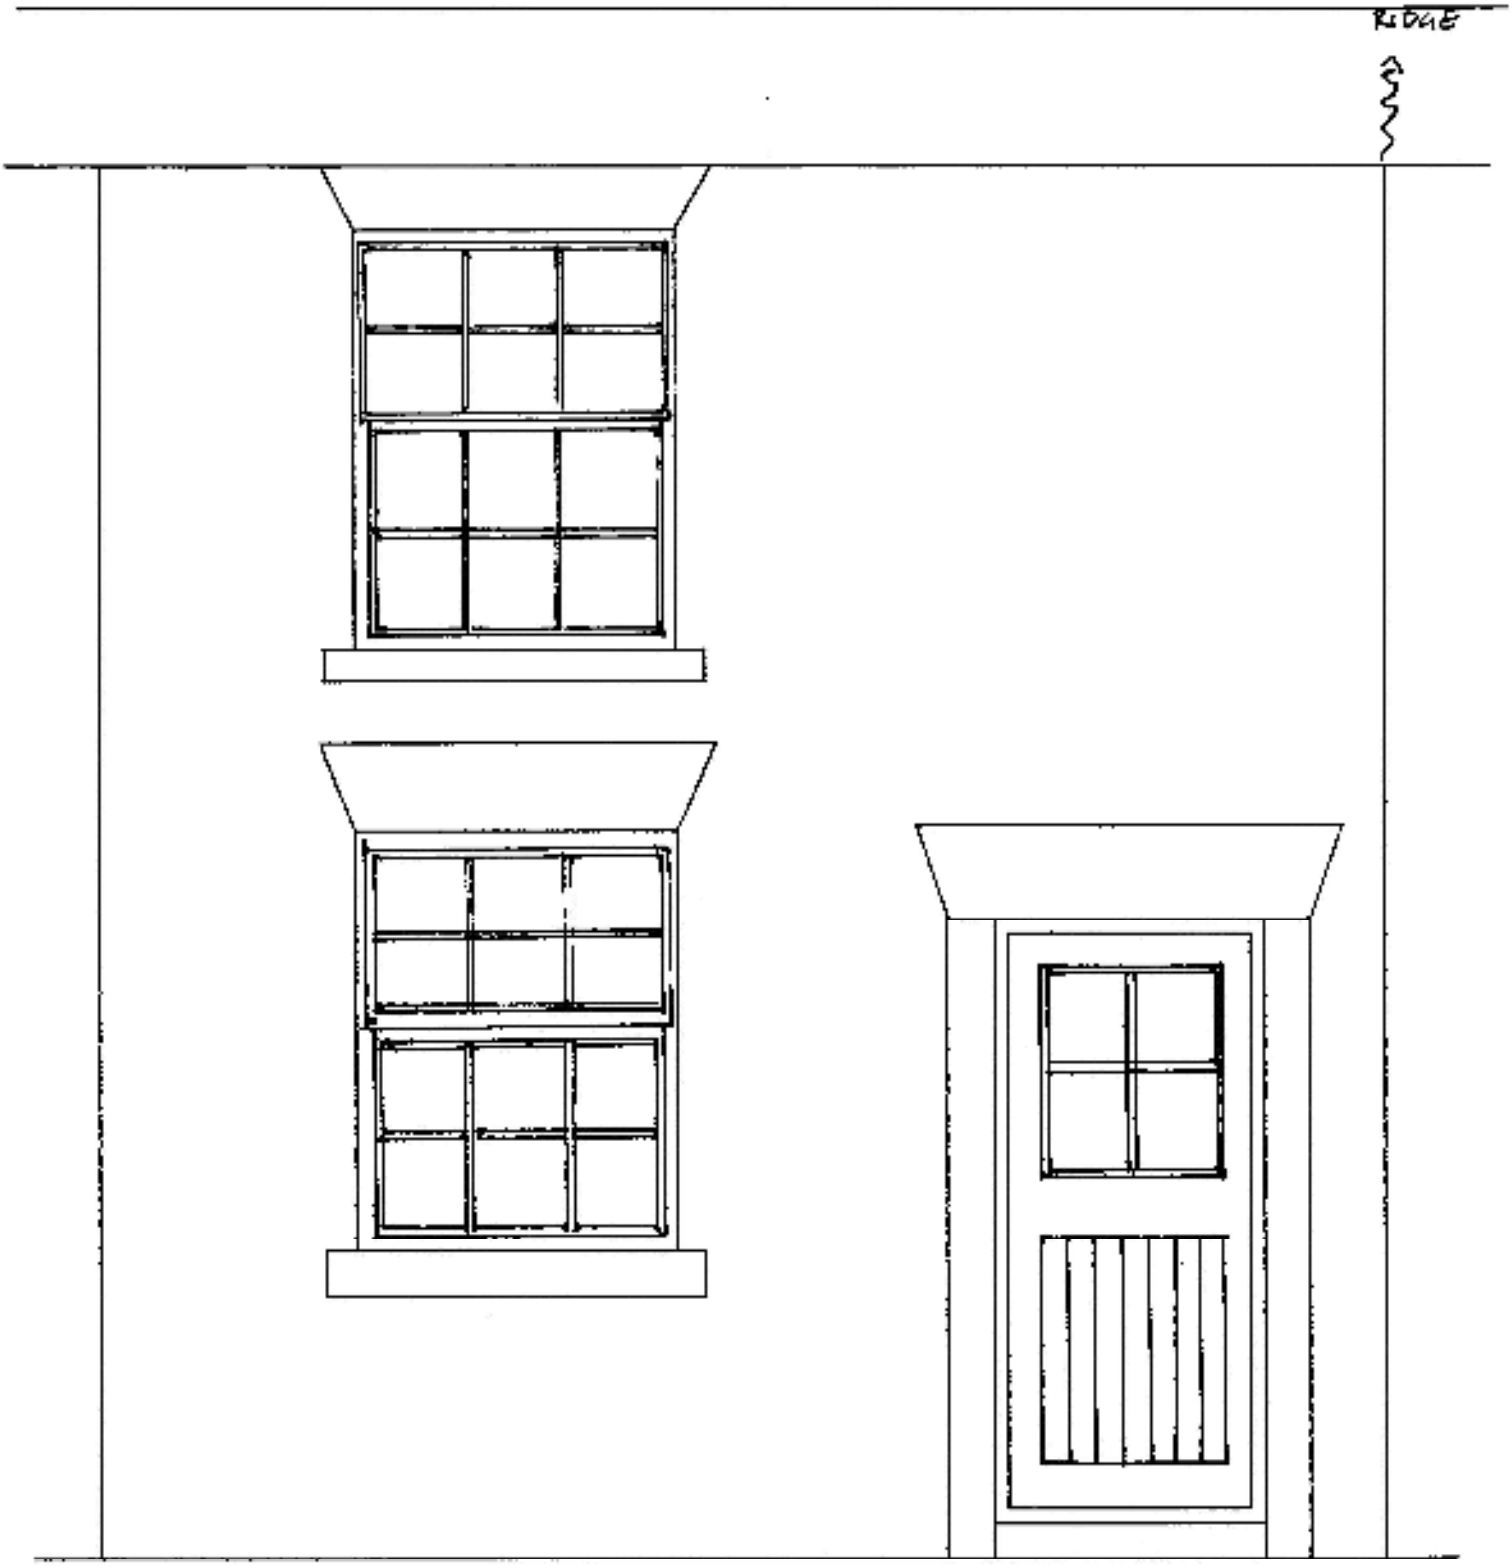


SCALE 1:25