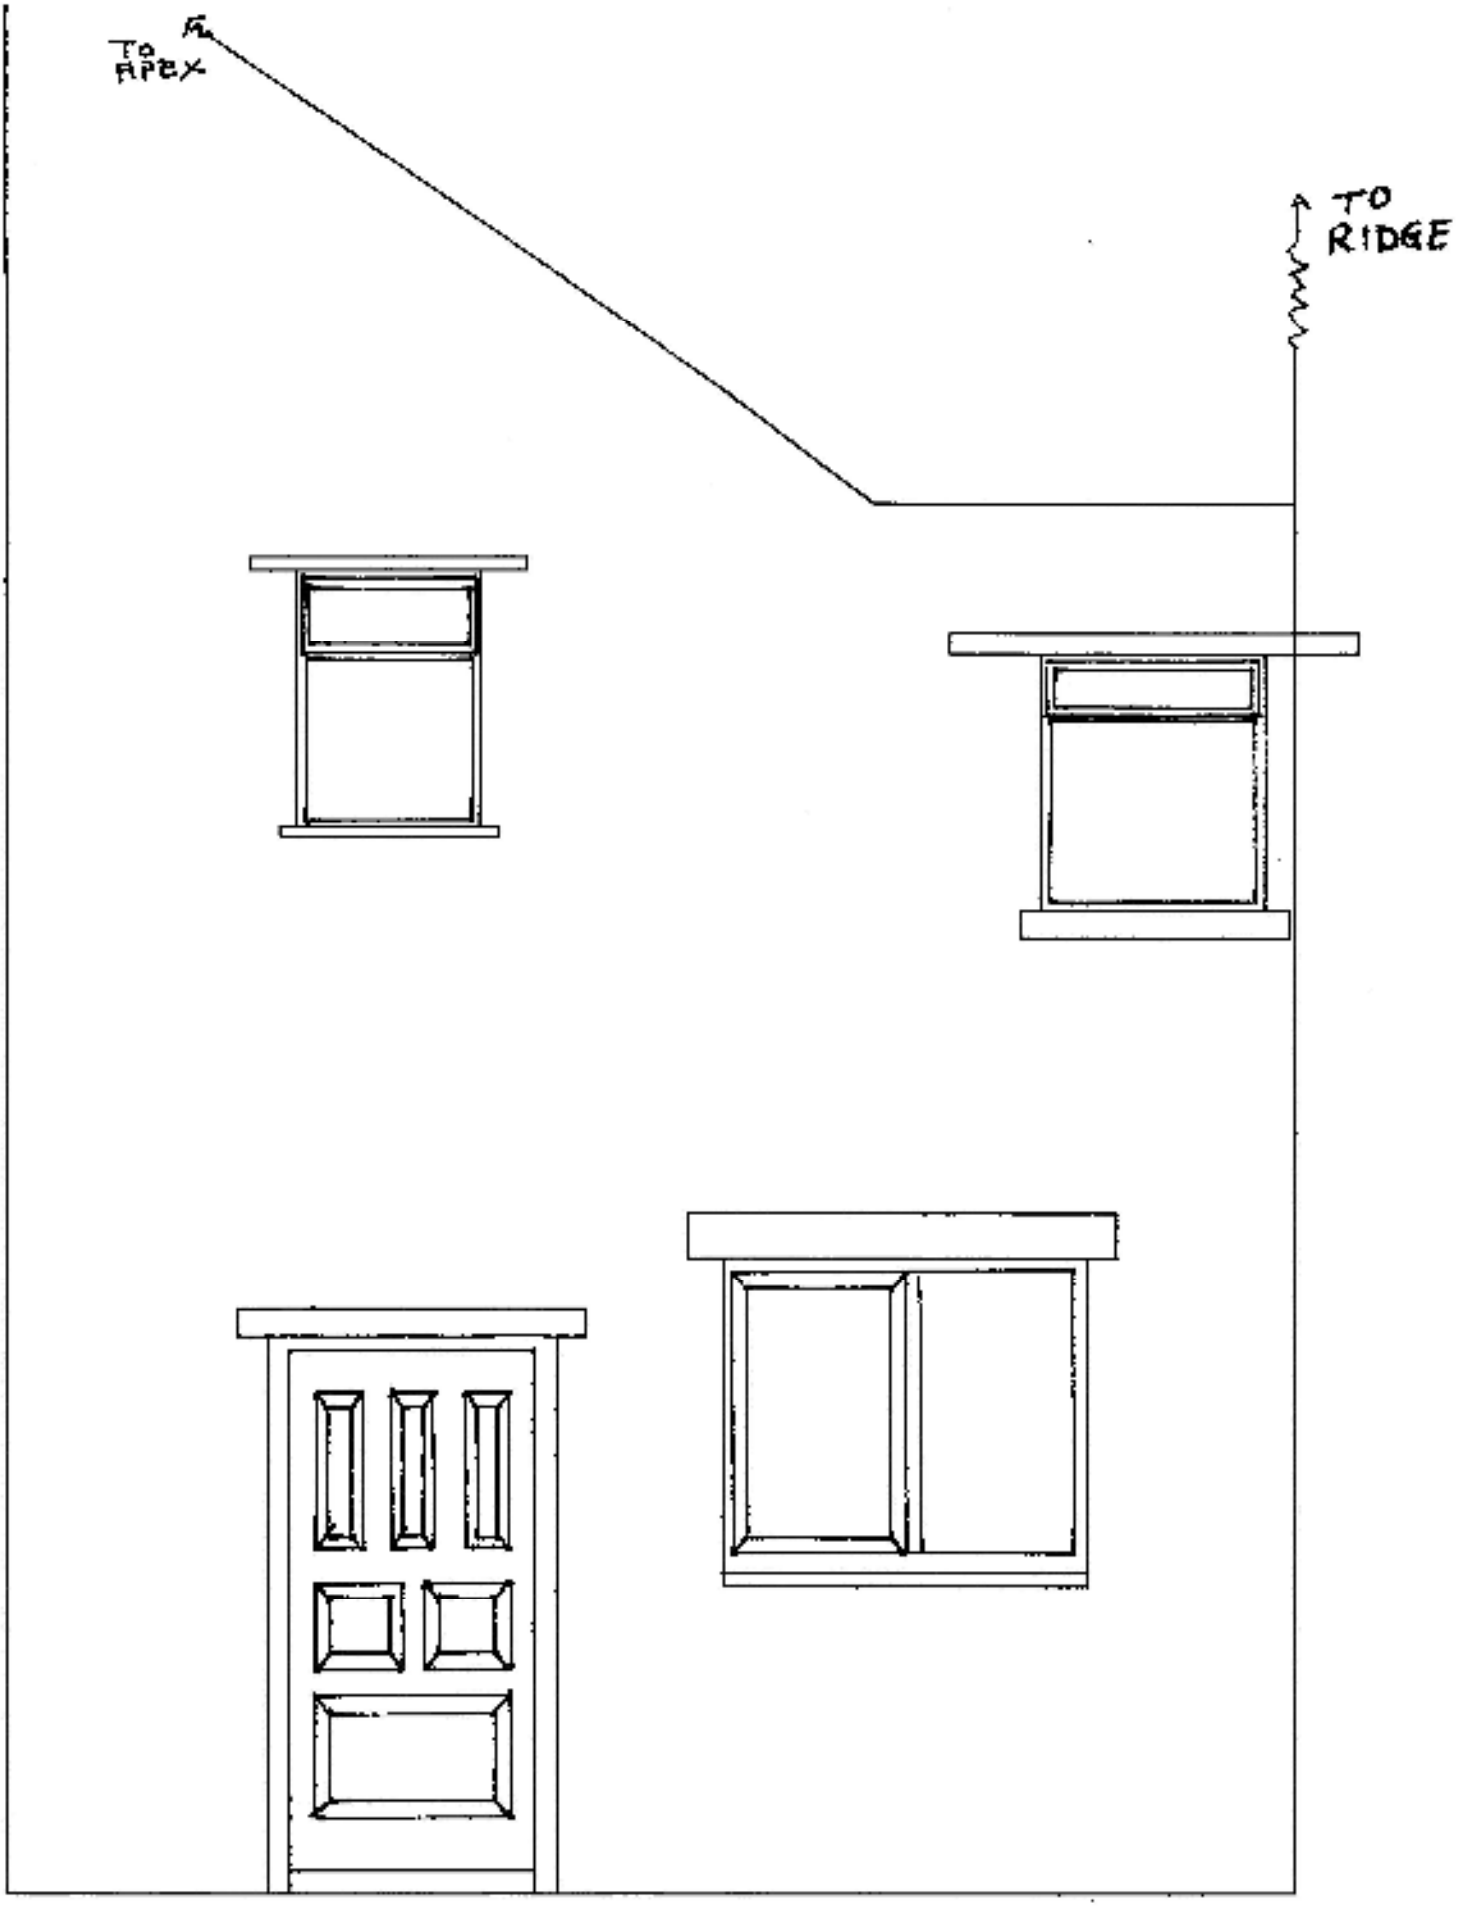

25 TORR VALE ROAD
EXISTING REAR ELEVATION DRAWING

REF 4

SCALE 1:25